

LEGEND:

-  1 Gang Switched Socket Outlet

 2 Gang Switched Socket Outlet

 1 Gang Unswitched Socket Outlet

 2 Gang Unswitched Socket Outlet

 Switched Fuse Connection Unit

 Unswitched Fused Connection Unit

 Double Pole Switch, 'n' Denotes Current Rating

 Flex Outlet, Including Final Connection to Appliance

 Fused Connection Unit, Controlling Unswitched Socket Outlet

 Appliances Isolation Panel

 Shaver Socket, Dual Voltage, Double Wound Isolating Transformer

 SP&N Fused Switch Disconnecter

 TP&N Fused Switch Disconnecter

 Electrical Vehicle Supply Equipment, 'n' Denotes Rating

 'n' Gang Structured Wiring/Data Outlet Plate

 WiFi Booster Point, High Level PoE

 Accessory Mounted In Floor Box

 Circuit Link

 Final Connection (Load)
-  Intruder alarm panel

 Key pad

 Acoustic (glass break) sensor

 Door contact

 Dual techology antimask movement sensor

 Door entry system door entry panel

 Door entry system video entry panel

 Video entry system monitor/handset

 Internal alarm sounder

 External alarm sounder

 CCTV dome camera

 Ceiling mounted recessed speaker

 Triplex Integrated Reception System outlet (satellite, off air TV and FM/DAB radio)

 Quad Integrated Reception System outlet (satellite, satellite, off air TV and FMDAB radio)

 'n' Gang Structured Wiring/Data Outlet Plate

 WiFi Booster Point, High Level PoE

 Accessory Mounted In Floor Box
-  Fire Alarm Panel

 Fire Alarm Repeater Touchscreen

 Fire Alarm Interface Unit

 Fire sensor/detector - n denotes type:
SD = smoke detector
HD = heat detector
CO = carbon monoxide


 Movement Sensor

 Window Contact

 Door Contact

 Keypad

 Panic Button

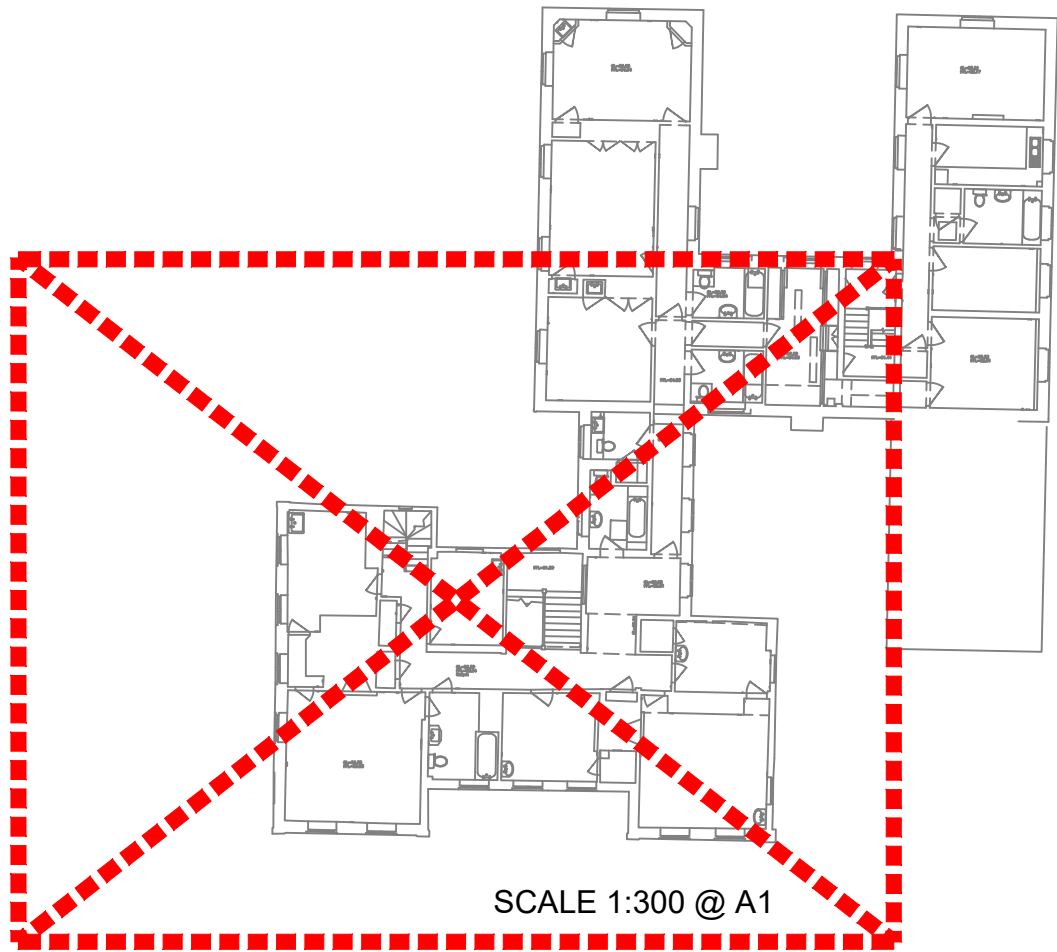

Proposed new distribution position

Proposed new distribution position

Rev	Revision Detail	Date

GM MONK
Electrical Contractors

GM Monk Electrical Contractors Unit 8 Harvington Business Park, Brampton Road, Eastbourne BN22 9BN	TEL: 01323 841769 EMAIL: enquiries@gmm Monk.co.uk WEB: www.gmm Monk.co.uk
---	---

CLIENT:

PROJECT:
**STONEHALL,
HAYWARDS HEATH
ROAD, BALCOMBE,
RH17 6QN**

TITLE:
**FIRST FLOOR SMALL
POWER AND DATA 2 OF
2 FOR COMMENT**

DRAWN SL	CHECKED KB	DATE JUNE 2024	SCALE 1:50 @ A1
-------------	---------------	-------------------	--------------------

DRAWING No. 1883-GMM-01-02-E-0312	REVISION P1
--------------------------------------	----------------