


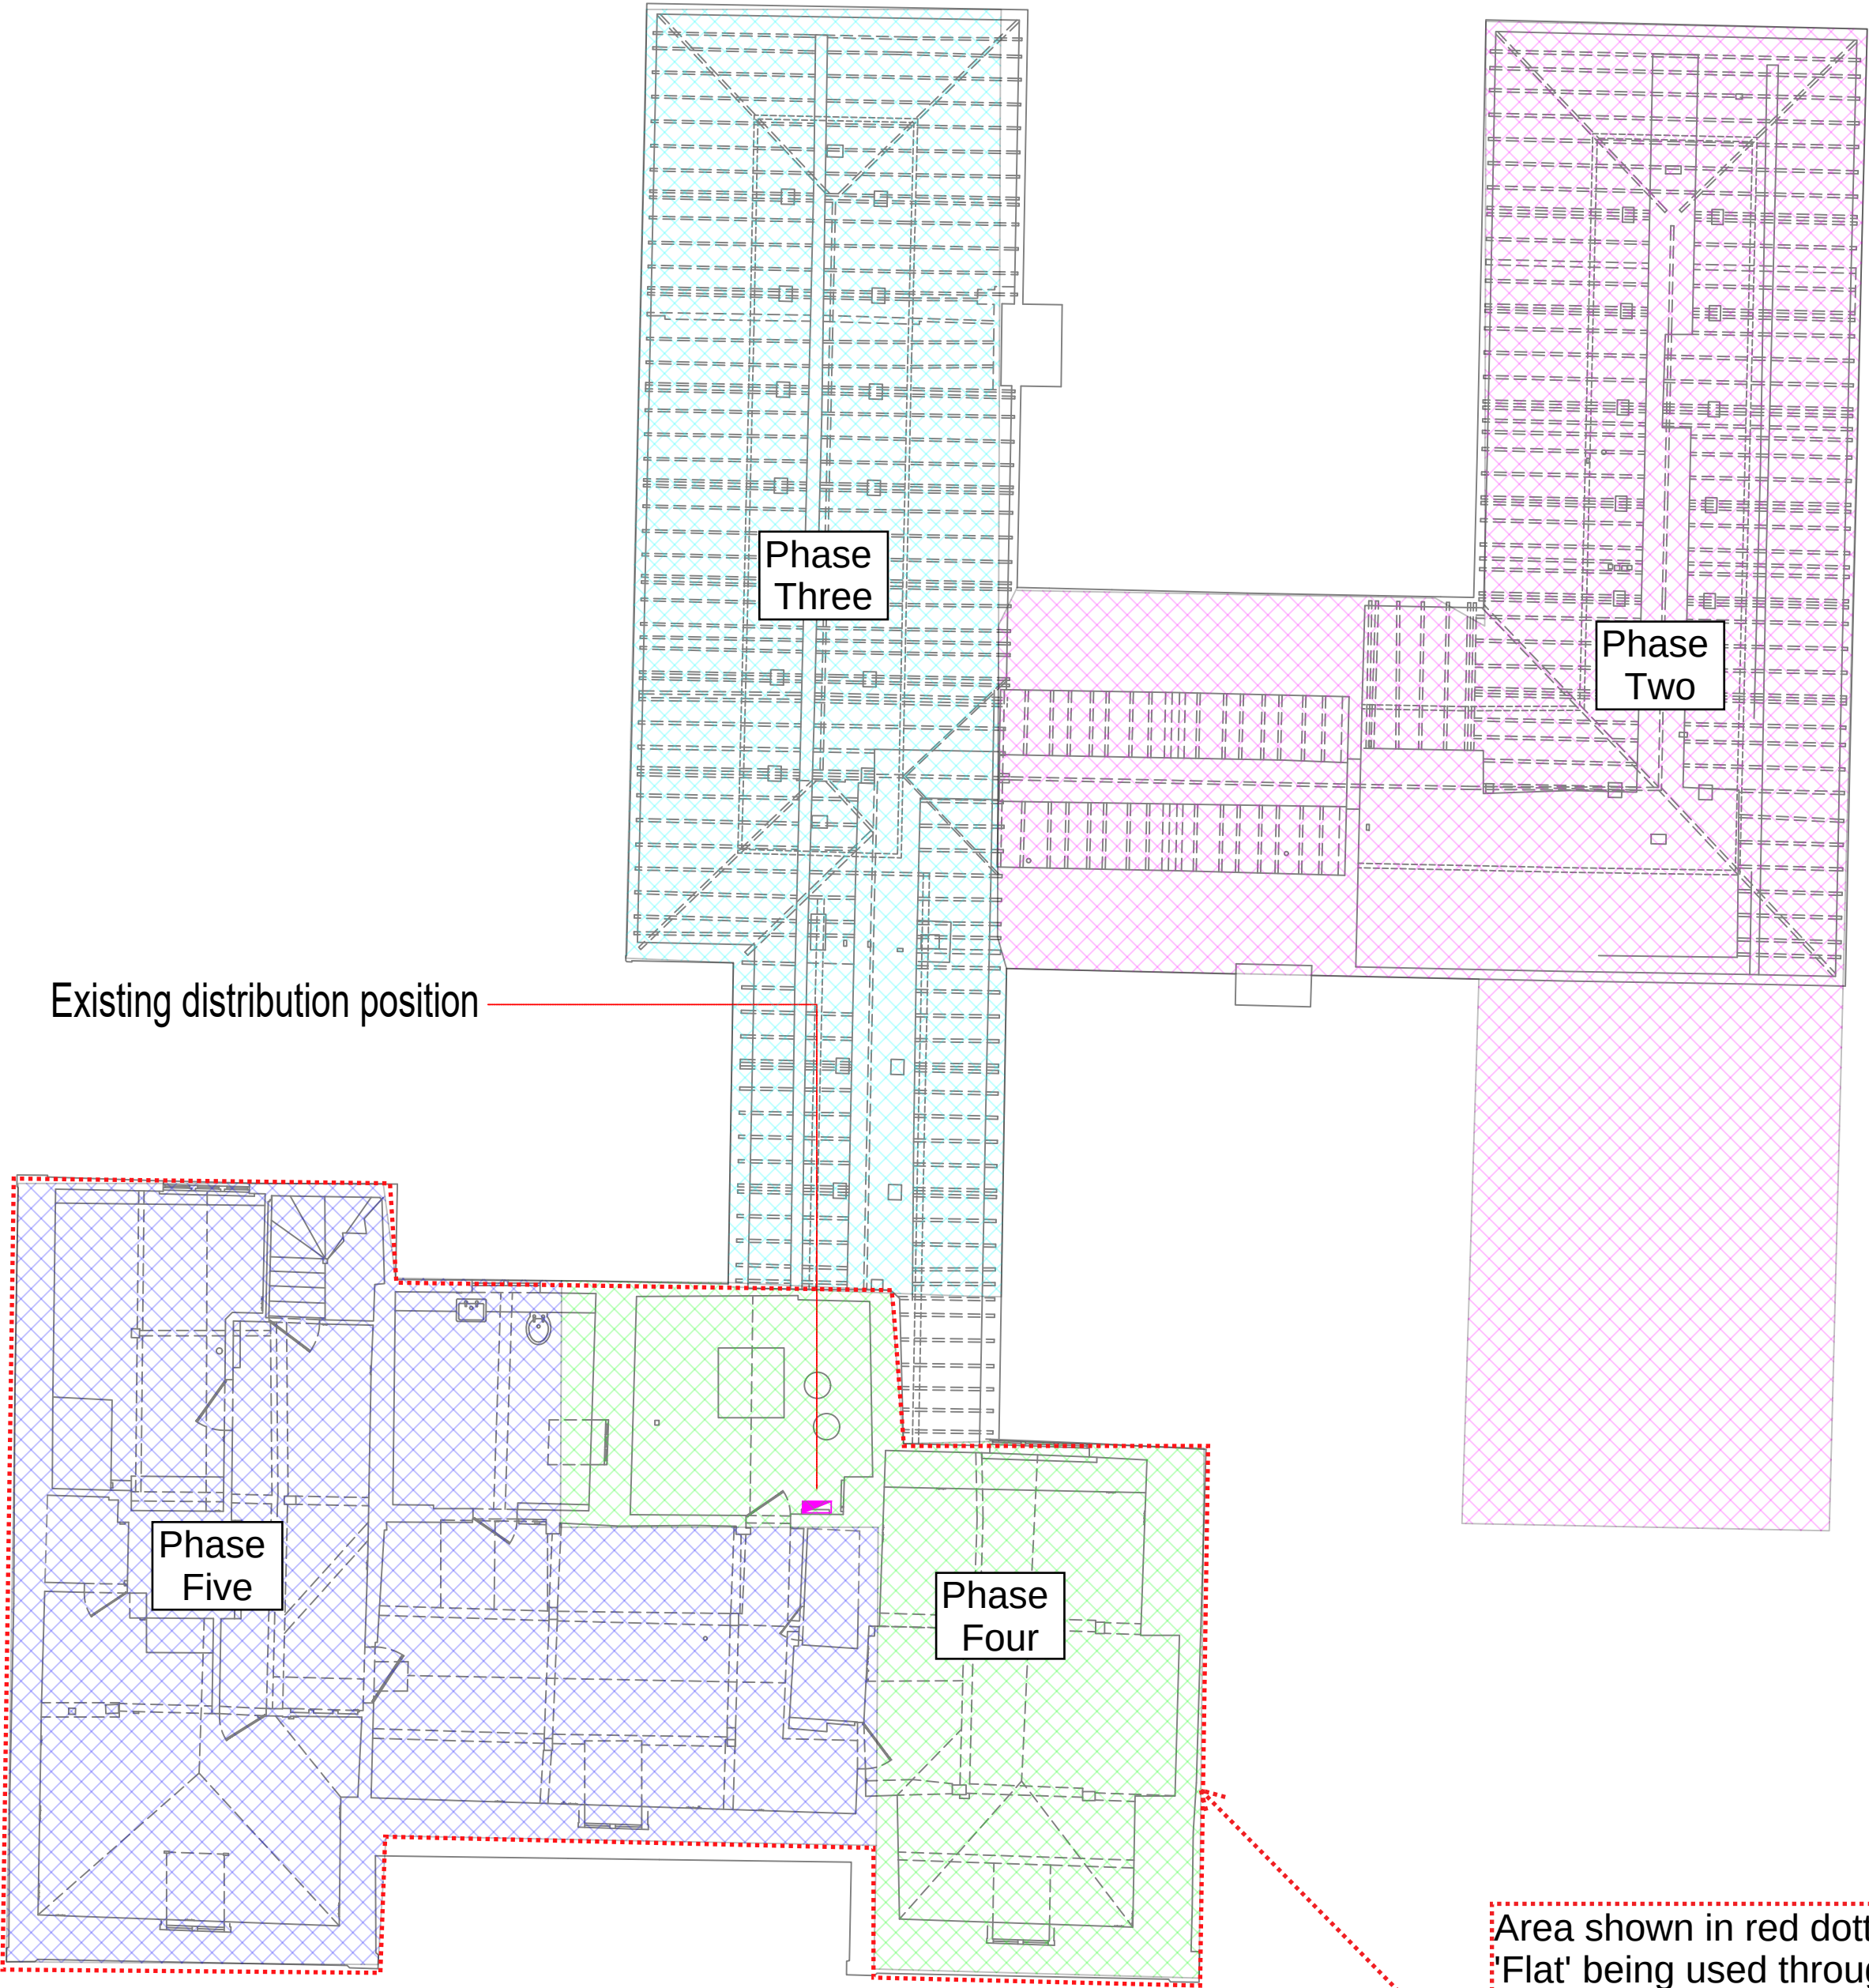

Existing distribution position

Area shown in red dotted line denotes the 'Flat' being used throughout the project as the welfare and site office. In this area the floor will need to be accessed so the first floor area can be rewired. The 'Flat' itself is having the DB re-fed only and tested.



GM Monk Electrical Contractors
Unit 8 Harvington Business Park, Brampton Road, Eastbourne BN22 9BN
TEL: 01323 841769
EMAIL: enquiries@gmm Monk.co.uk
WEB: www.gmm Monk.co.uk

CLIENT:

PROJECT: **STONEHALL,
HAYWARDS HEATH
ROAD, BALCOMBE,
RH17 6QN**

TITLE: **SECOND FLOOR
PROPOSED PHASING
OF WORKS**

DRAWN	CHECKED	DATE	SCALE
SL	KB	OCT 2025	1:100 @ A1

DRAWING No.	REVISION
1883-GMM-02-00-E-0802	B