



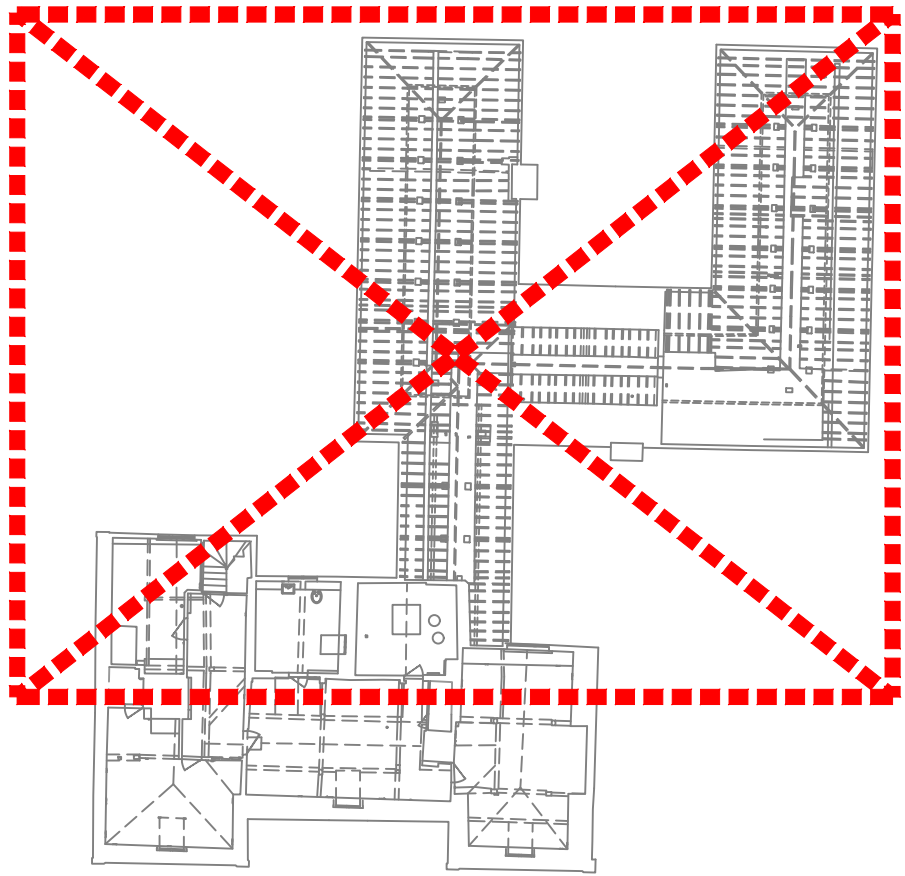


SCALE 1:300 @ A1

LIGHTING LEGEND

- SBH
TBC
- Surface Bulkhead Luminaire to be confirmed.
- Surface Linier TBC
- Surface Linier Luminaire to be confirmed.
- P
- Ceiling Mounted Pendant with LED BC lamp.
- LED down light, fixed output, 60 Min fire rated.
- LED down light, Dimmable, 60 Min fire rated.
- LED down light, fixed output, IP65, 60 Min fire rated.
- Low Level Night Light
- Light Switch, 'D' denotes dimmer.
- Three pole fan isolator with lock off capability
- S
- Shaver point
- Wall Light TBC (EX signifies external)

Existing distribution position

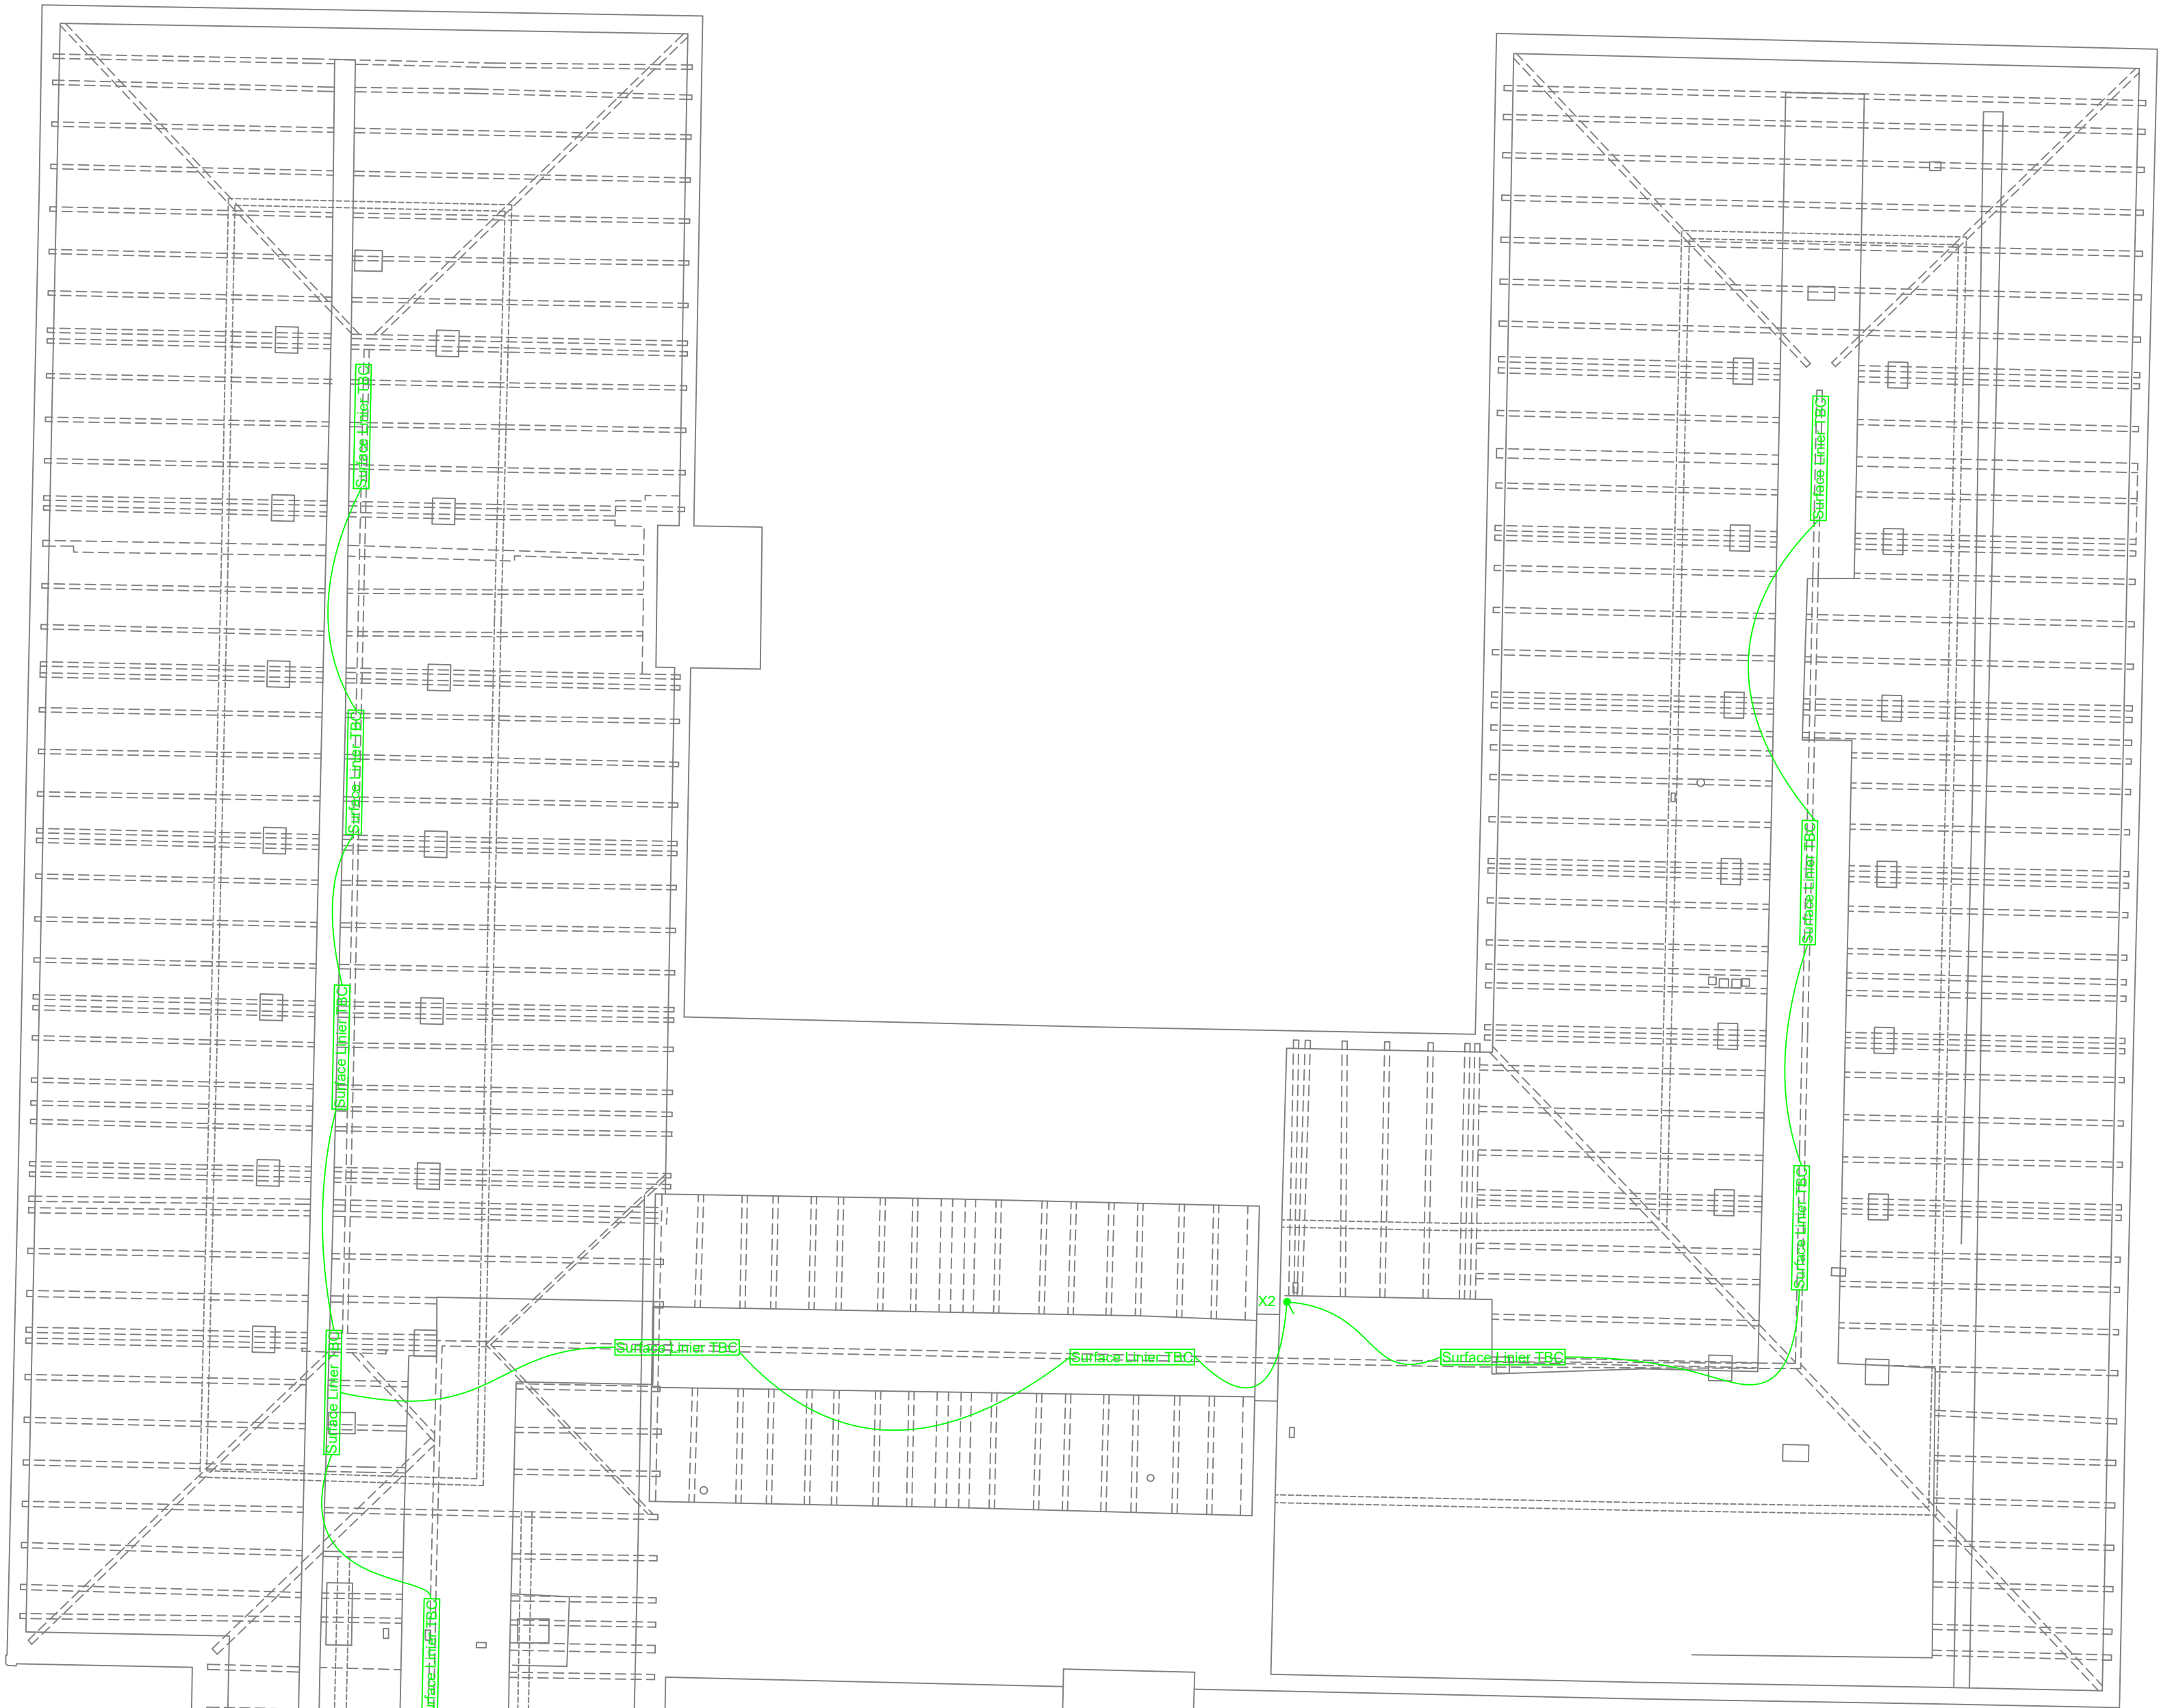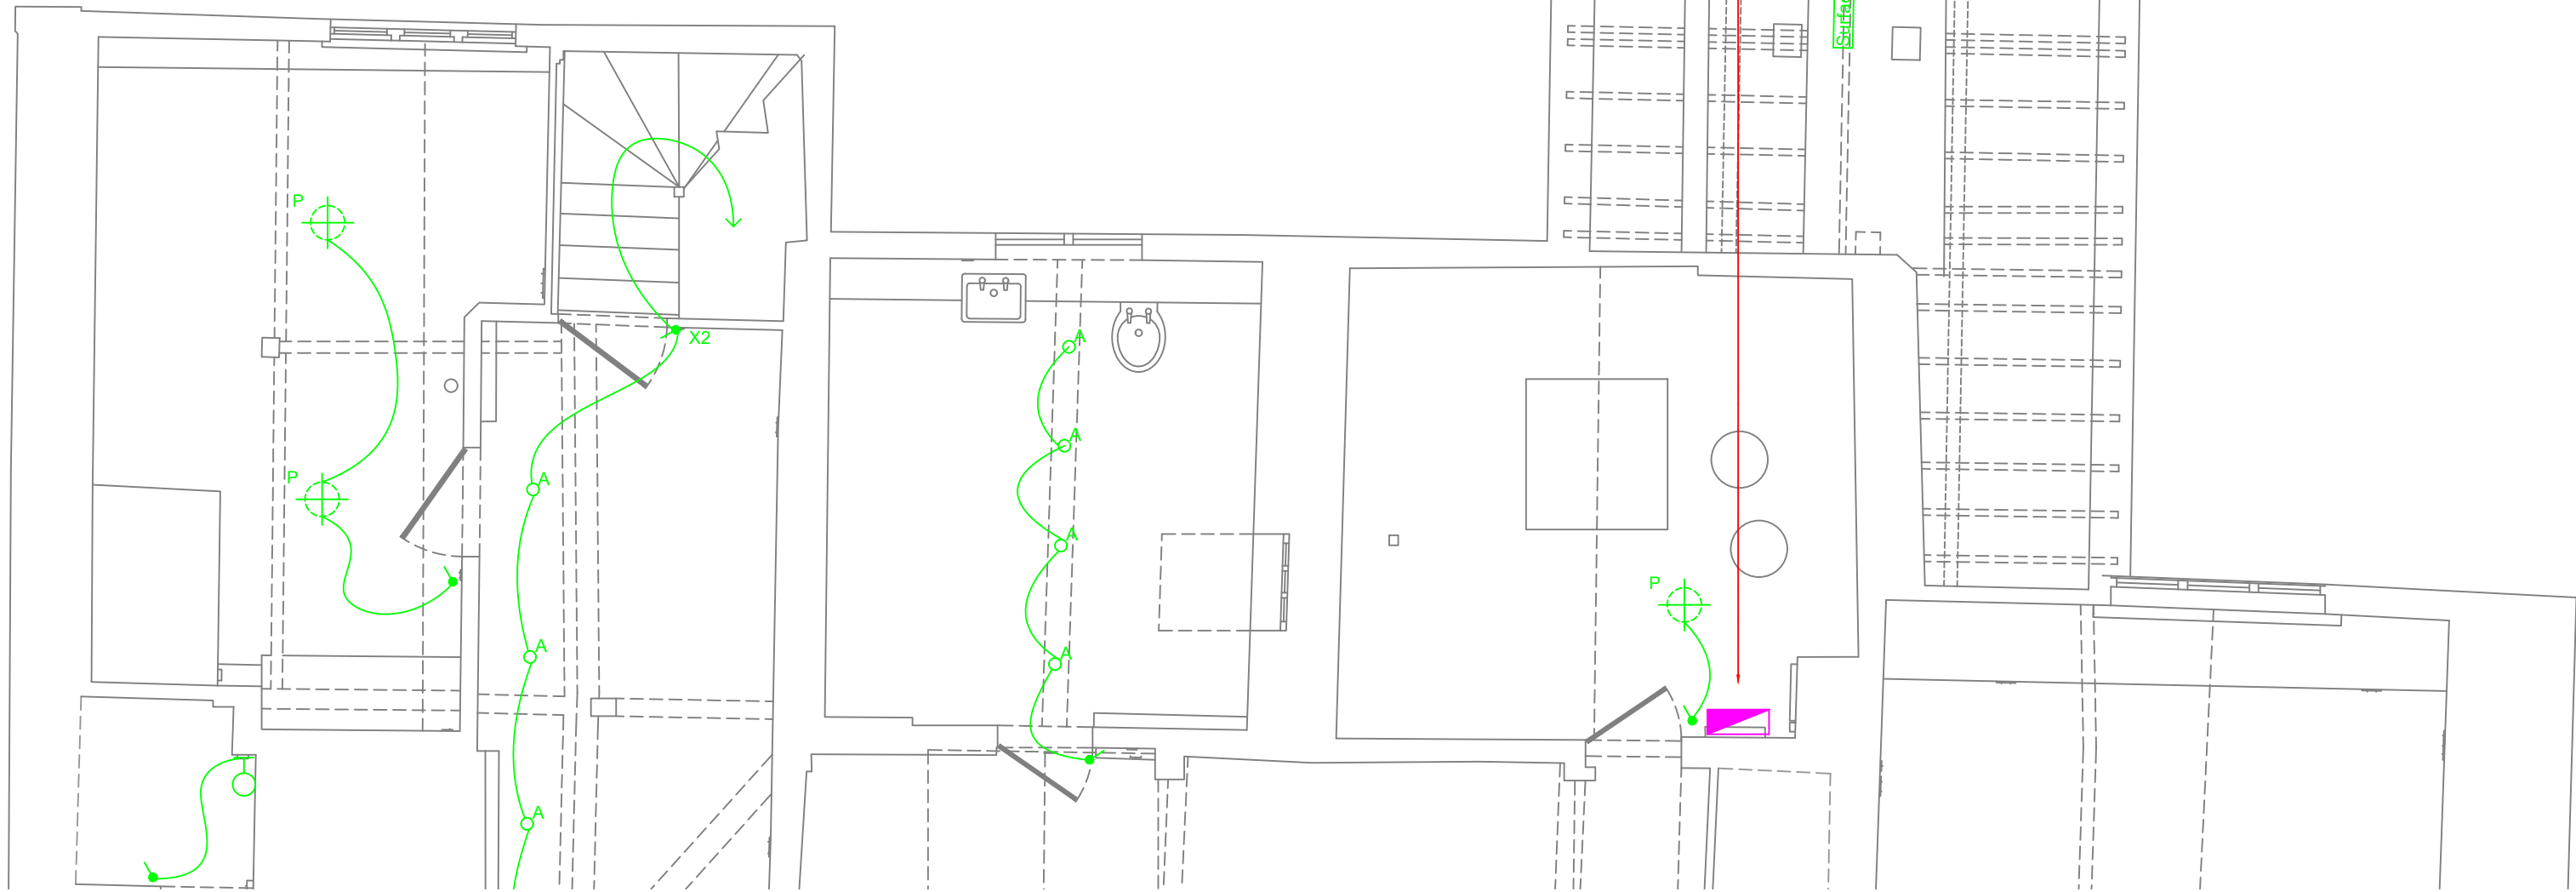

Rev	Revision Detail	Date

GM MONK Electrical Contractors			
GM Monk Electrical Contractors Unit 8 Harvington Business Park, Brampton Road, Eastbourne BN22 9BN		TEL: 01323 841769 EMAIL: enquiries@gmmonk.co.uk WEB: www.gmmonk.co.uk	
CLIENT:			
PROJECT: STONEHALL, HAYWARDS HEATH ROAD, BALCOMBE, RH17 6QN			
TITLE: SECOND FLOOR LIGHTING 1 OF 2 FOR COMMENT			
DRAWN SL	CHECKED KB	DATE JUNE 2024	SCALE 1:50 @ A1
DRAWING No. 1883-GMM-02-01-E-0221			REVISION P1