


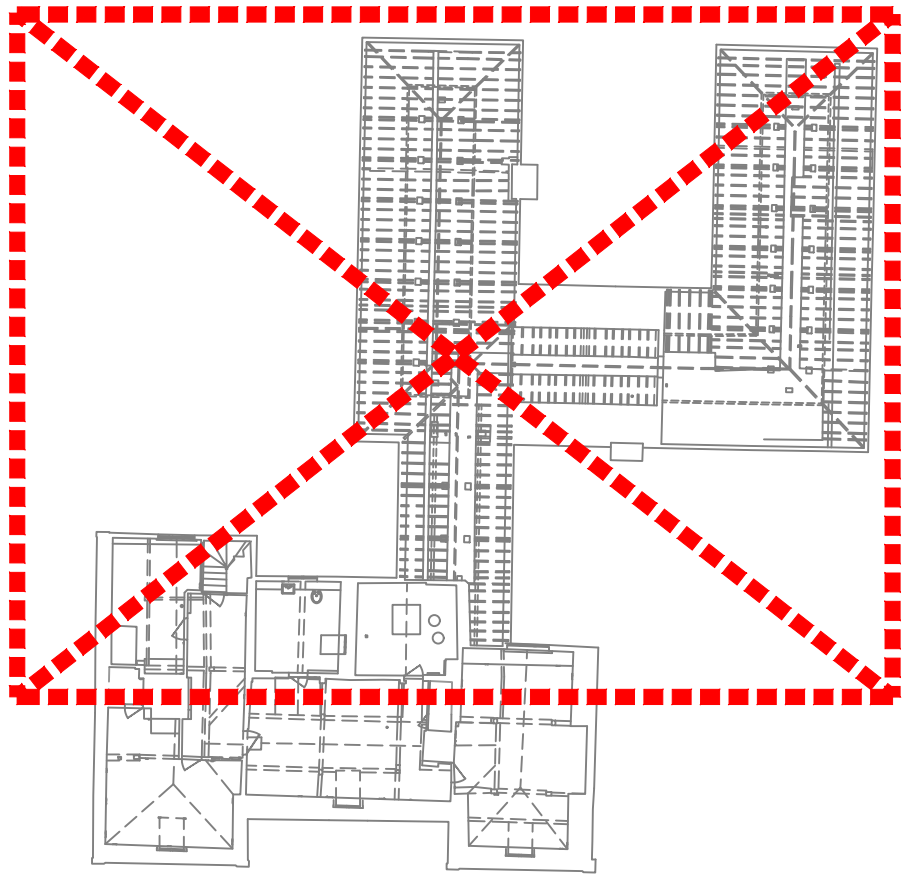

SCALE 1:300 @ A1

LEGEND:

- 1 Gang Switched Socket Outlet
- 2 Gang Switched Socket Outlet
- 1 Gang Unswitched Socket Outlet
- 2 Gang Unswitched Socket Outlet
- Switched Fuse Connection Unit
- Unswitched Fused Connection Unit
- Double Pole Switch, 'n' Denotes Current Rating
- Flex Outlet, Including Final Connection to Appliance
- Fused Connection Unit, Controlling Unswitched Socket Outlet
- Appliances Isolation Panel
- Shaver Socket, Dual Voltage, Double Wound Isolating Transformer
- SP&N Fused Switch Disconnecter
- TP&N Fused Switch Disconnecter
- Electrical Vehicle Supply Equipment, 'n' Denotes Rating
- 'n' Gang Structured Wiring/Data Outlet Plate
- WIFI Booster Point, High Level PoE
- Accessory Mounted In Floor Box
- Circuit Link
- Final Connection (Load)

Intruder alarm panelKey padAcoustic (glass break) sensorDoor contactDual techology antimask movement sensorDoor entry system door entry panelDoor entry system video entry panelVideo entry system monitor/handsetInternal alarm sounderExternal alarm sounderCCTV dome cameraCeiling mounted recessed speakerTriplex Integrated Reception System outlet (satellite, off air TV and FMDAB radio)Quad Integrated Reception System outlet (satellite, satellite, off air TV and FMDAB radio)Fire Alarm PanelFire Alarm Repeater TouchscreenFire Alarm Interface UnitFire Sensor/detector c/w Sounder Base
Fire sensor/detector - n denotes type:
SD = smoke detector
HD = heat detector
CO = carbon monoxideMovement SensorWindow ContactDoor ContactKeypadPanic Button

Rev	Revision Detail	Date

GMMONK
Electrical Contractors

GM Monk Electrical Contractors Unit 8 Harvington Business Park, Brampton Road, Eastbourne BN22 9BN	TEL: 01323 841769 EMAIL: enquiries@gmmonk.co.uk WEB: www.gmmonk.co.uk
---	---

CLIENT:

PROJECT:
**STONEHALL,
HAYWARDS HEATH
ROAD, BALCOMBE,
RH17 6QN**

TITLE:
**SECOND FLOOR SMALL
POWER AND DATA 1 OF
2 FOR COMMENT**

DRAWN SL	CHECKED KB	DATE JUNE 2024	SCALE 1:50 @ A1
DRAWING No. 1883-GMM-02-01-E-0321			REVISION P1