

LIGHTING LEGEND

- SBH
TBC

Surface Bulkhead Luminaire to be confirmed.
- Surface Linier TBC

Surface Linier Luminaire to be confirmed.
- P

Ceiling Mounted Pendant with LED BC lamp.
- A

LED down light, fixed output, 60 Min fire rated.
- B

LED down light, Dimmable, 60 Min fire rated.
- C

LED down light, fixed output, IP65, 60 Min fire rated.
- Low Level Night Light


Low Level Night Light
- Light Switch, 'D' denotes dimmer.

Light Switch, 'D' denotes dimmer.
- Three pole fan isolator with lock off capability

Three pole fan isolator with lock off capability
- S

Shaver point
- Wall Light TBC (EX signifies external)

Wall Light TBC (EX signifies external)

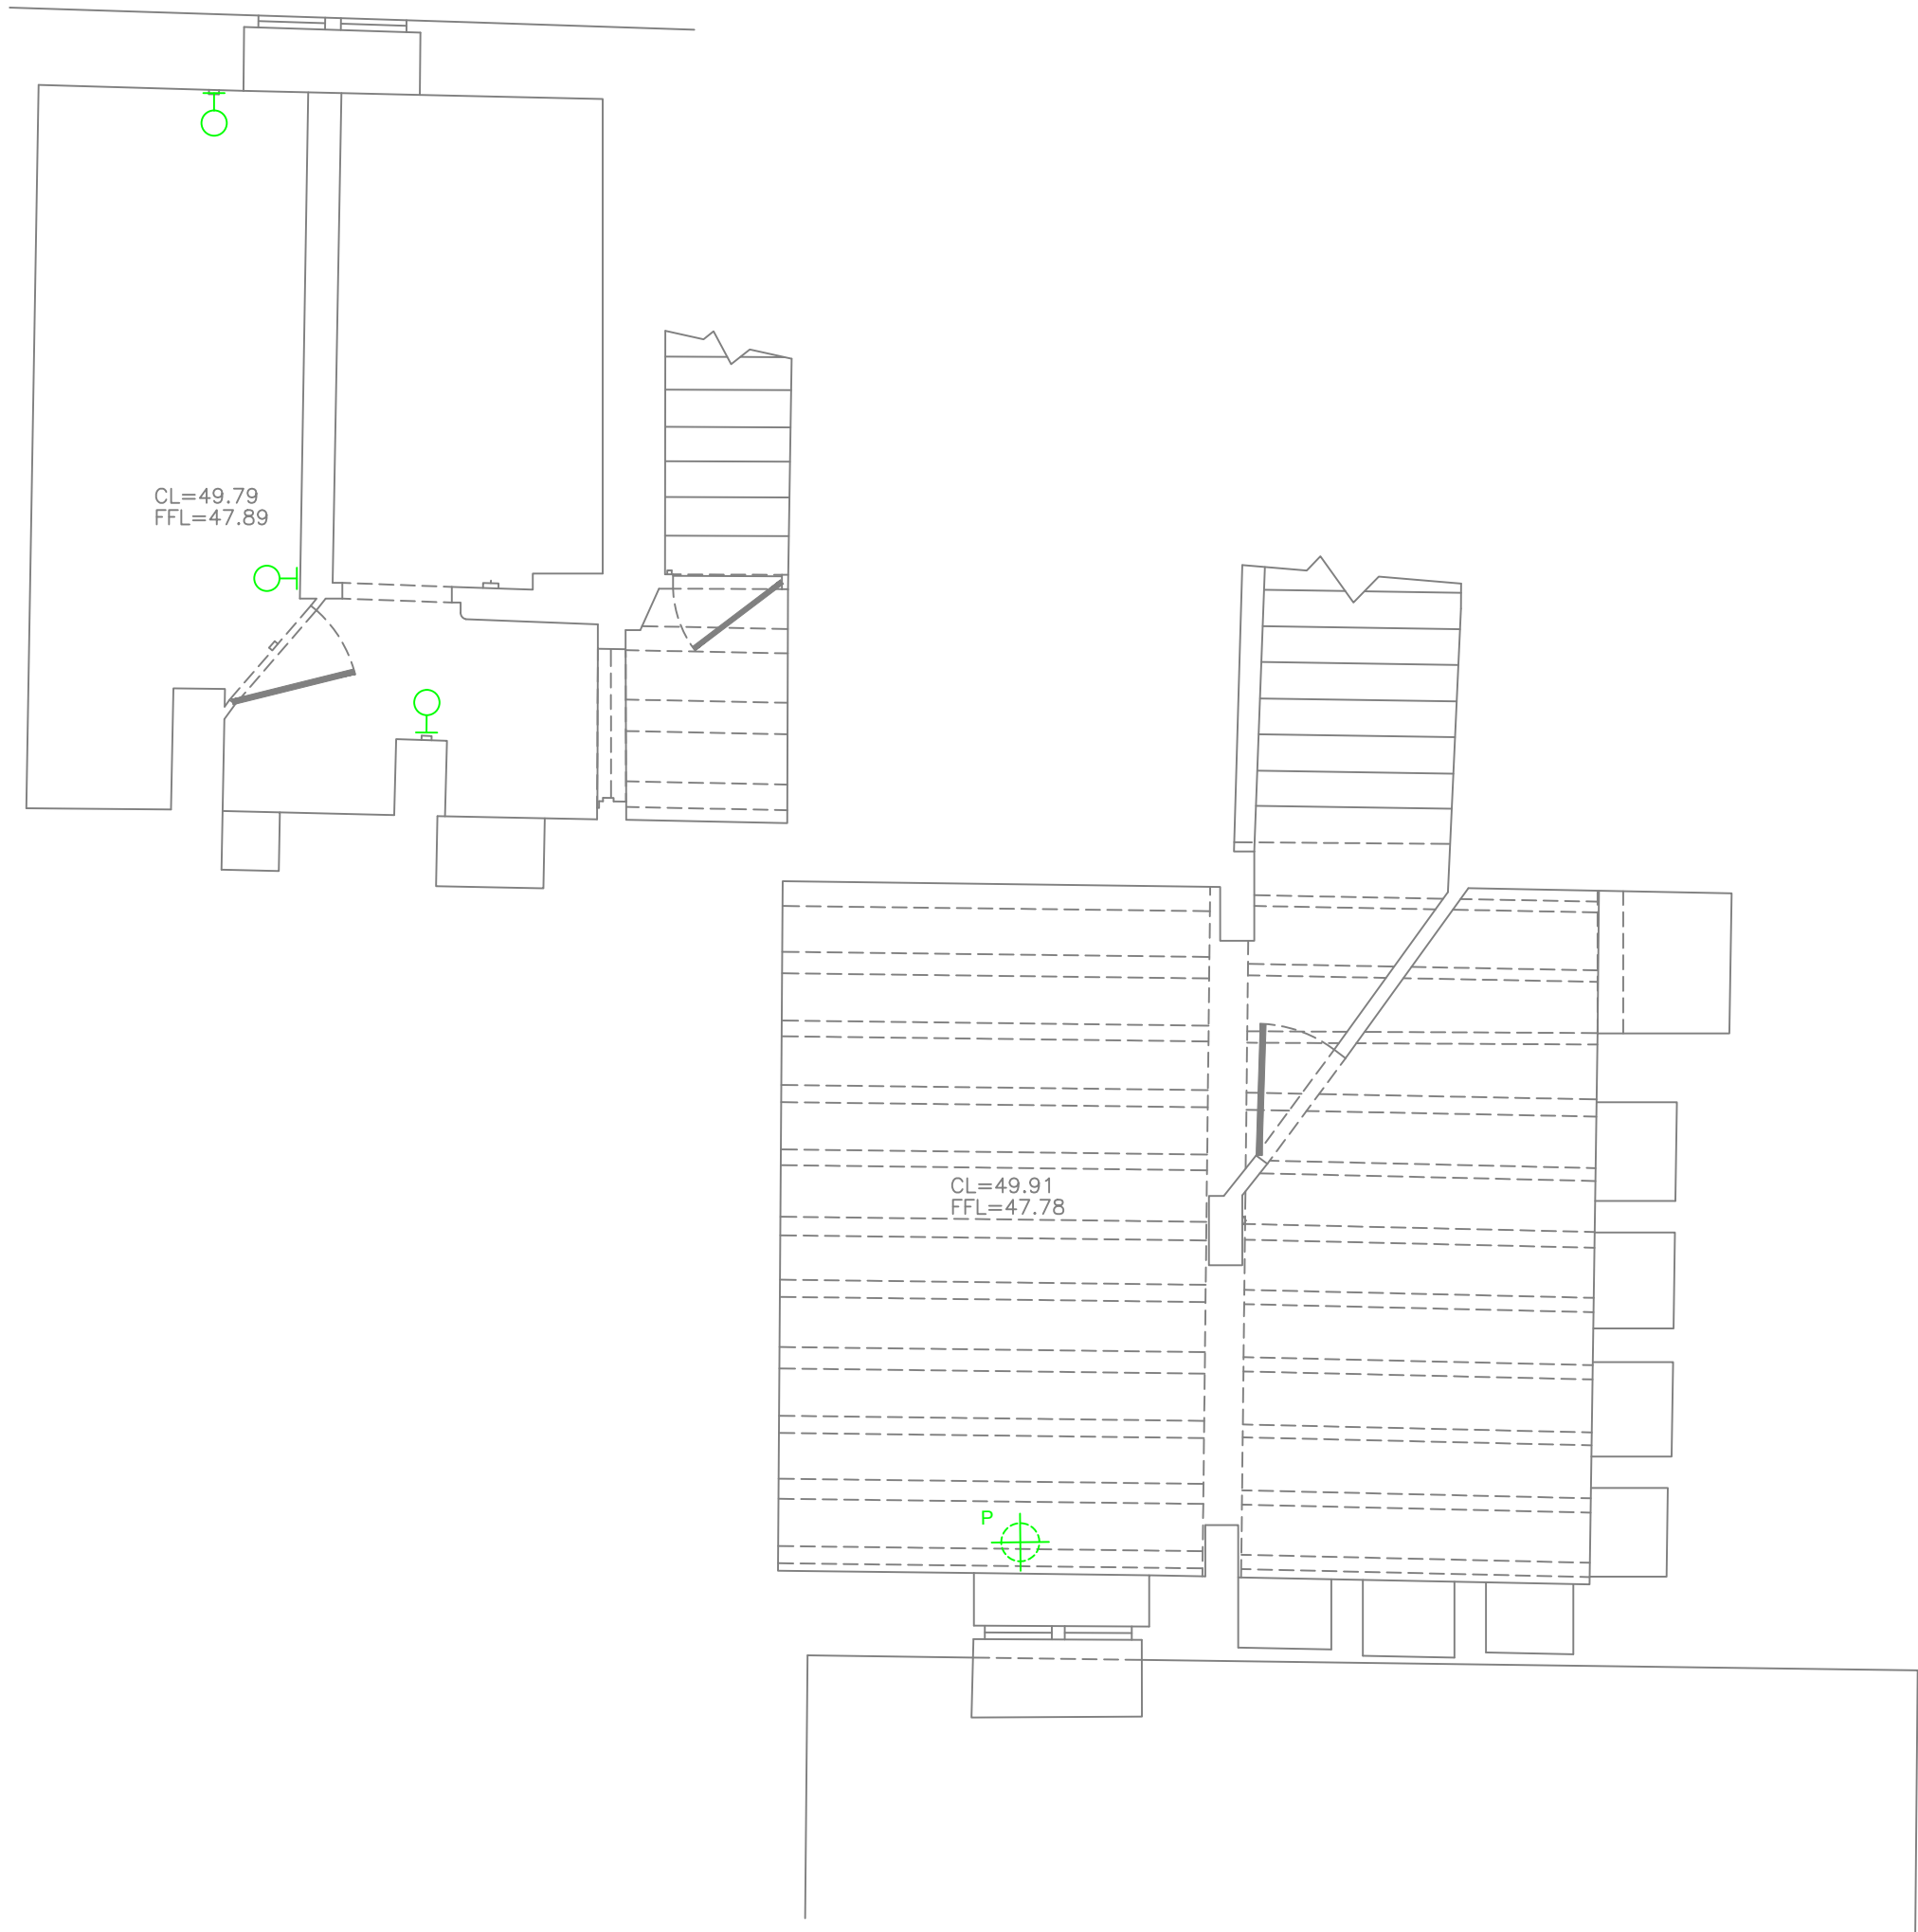

Rev	Revision Detail	Date



GM Monk Electrical Contractors Unit 8 Harvington Business Park, Brampton Road, Eastbourne BN22 9BN	TEL: 01323 841769 EMAIL: enquiries@gmm Monk.co.uk WEB: www.gmm Monk.co.uk
--	---

CLIENT:

PROJECT:
**STONEHALL,
HAYWARDS HEATH
ROAD, BALCOMBE,
RH17 6QN**

TITLE:
**BASEMENT LIGHTING
FOR COMMENT**

DRAWN SL	CHECKED KB	DATE JUNE 2024	SCALE 1:50 @ A1
DRAWING No. 1883-GMM-X0-00-E-0200			REVISION P1