

LEGEND:

- 

1 Gang Switched Socket Outlet
- 

2 Gang Switched Socket Outlet
- 

1 Gang Unswitched Socket Outlet
- 

2 Gang Unswitched Socket Outlet
- 

Switched Fuse Connection Unit
- 

Unswitched Fused Connection Unit
- 

Double Pole Switch, 'n' Denotes Current Rating
- 

Flex Outlet, Including Final Connection to Appliance
- 

Fused Connection Unit, Controlling Unswitched Socket Outlet
- 

Appliances Isolation Panel
- 

Shaver Socket, Dual Voltage, Double Wound Isolating Transformer
- 

SP&N Fused Switch Disconnecter
- 

TP&N Fused Switch Disconnecter
- 

Electrical Vehicle Supply Equipment, 'n' Denotes Rating
- 

'n' Gang Structured Wiring/Data Outlet Plate
- 

WiFi Booster Point, High Level PoE
- 

Accessory Mounted In Floor Box
- 

Circuit Link
- 

Final Connection (Load)
- 

Intruder alarm panel
- 

Key pad
- 

Acoustic (glass break) sensor
- 

Door contact
- 

Dual techology antimask movement sensor
- 

Door entry system door entry panel
- 

Door entry system video entry panel
- 

Video entry system monitor/handset
- 

Internal alarm sounder
- 

External alarm sounder
- 

CCTV dome camera
- 

Ceiling mounted recessed speaker
- 

Triplex Integrated Reception System outlet (satellite, off air TV and FM/DAB radio)
- 

Quad Integrated Reception System outlet (satellite, satellite, off air TV and FM/DAB radio)
- 

Fire Alarm Panel
- 

Fire Alarm Repeater Touchscreen
- 

Fire Alarm Interface Unit
- 

Fire Sensor/detector c/w Sounder Base
- Fire sensor/detector - n denotes type:
SD = smoke detector
HD = heat detector
CO = carbon monoxide
- 


Movement Sensor
- 

Window Contact
- 

Door Contact
- 

Keypad
- 

Panic Button

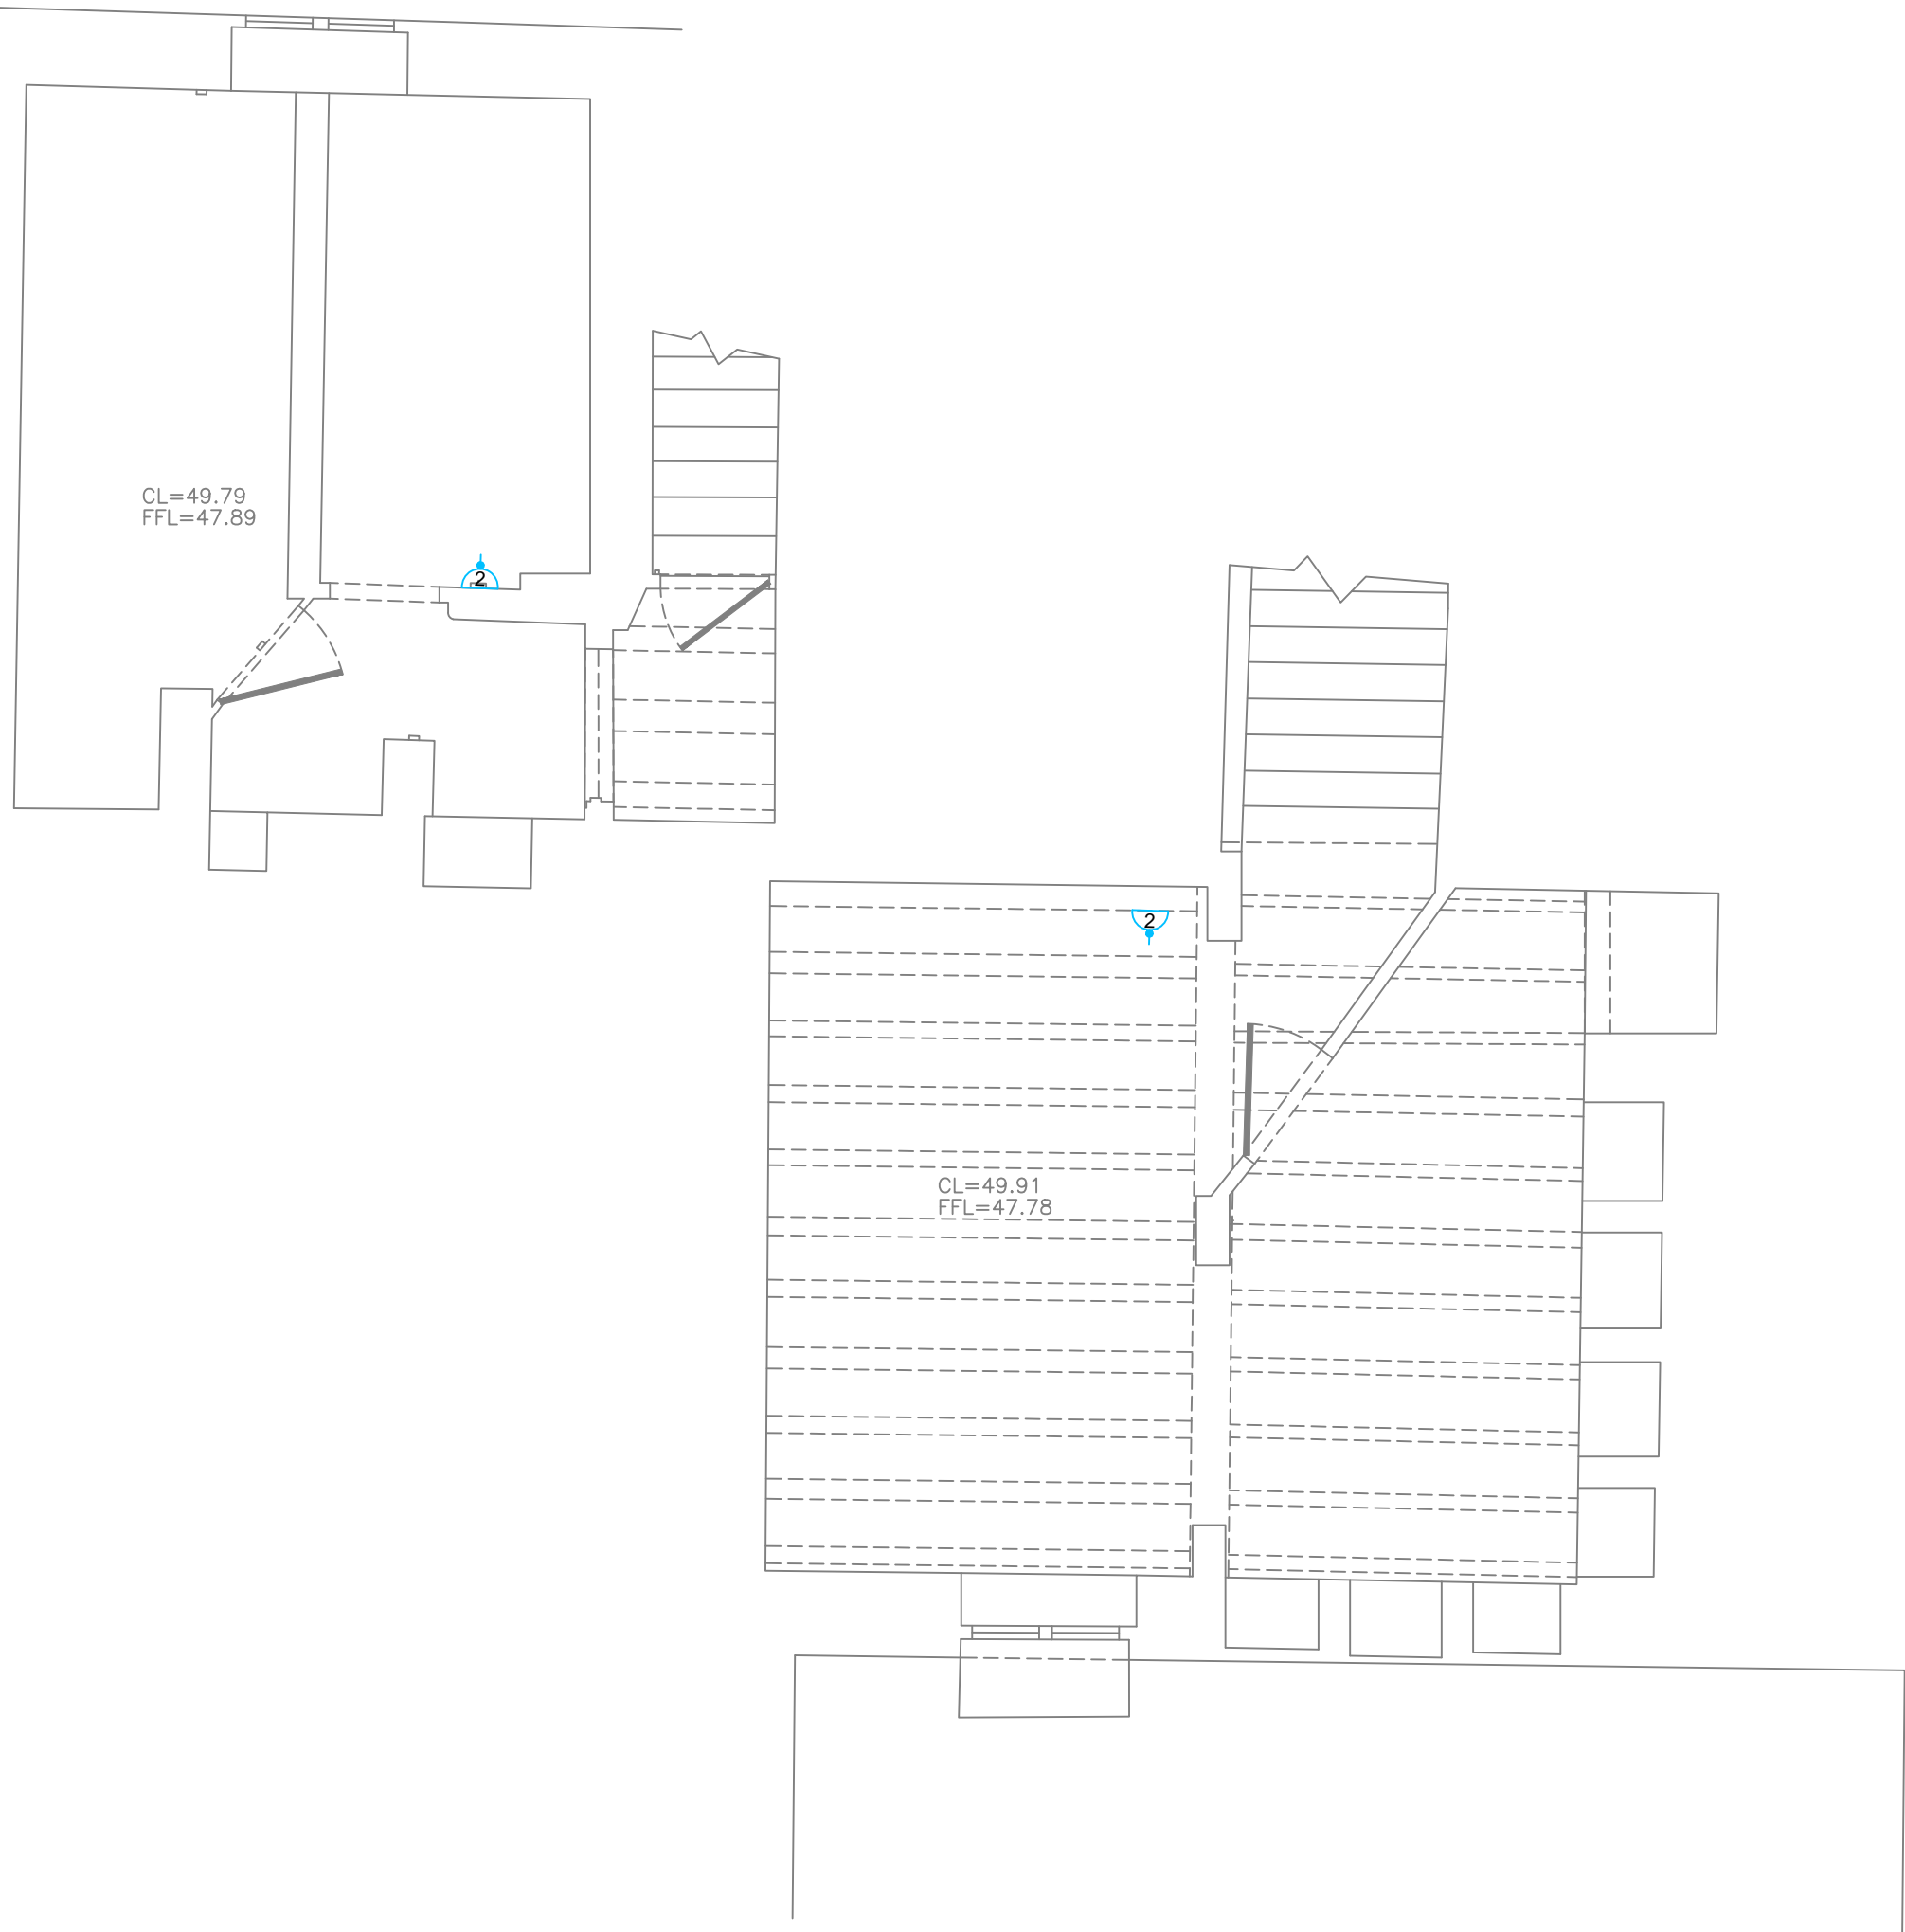

Rev	Revision Detail	Date



GM Monk Electrical Contractors Unit 8 Harvington Business Park, Brampton Road, Eastbourne BN22 9BN	TEL: 01323 841769 EMAIL: enquiries@gmmonk.co.uk WEB: www.gmmonk.co.uk
--	---

CLIENT:

PROJECT:
**STONEHALL,
HAYWARDS HEATH
ROAD, BALCOMBE,
RH17 6QN**

TITLE:
**BASEMENT SMALL
POWER AND DATA FOR
COMMENT**

DRAWN SL	CHECKED KB	DATE JUNE 2024	SCALE 1:50 @ A1
DRAWING No. 1883-GMM-X0-00-E-0300			REVISION P1