

FIRE ALARM
LEGEND

FAP

Fire Alarm Panel

HUB

Fire Alarm Wireless Hub

FARP

Fire Alarm Repeater Panel

S

Smoke Detector

H

Heat Detector

Sounder Base

Wall Mount Sounder and VAD

Fire Alarm Call Point

I/O

Fire Alarm Input/Output Unit

FCP

Fire Radio Cluster

I


Remote Indicator Ceiling Mounted

CV

Denotes outlet within ceiling void

Magnetic Door hold device

Fire Equipment Mains Isolator

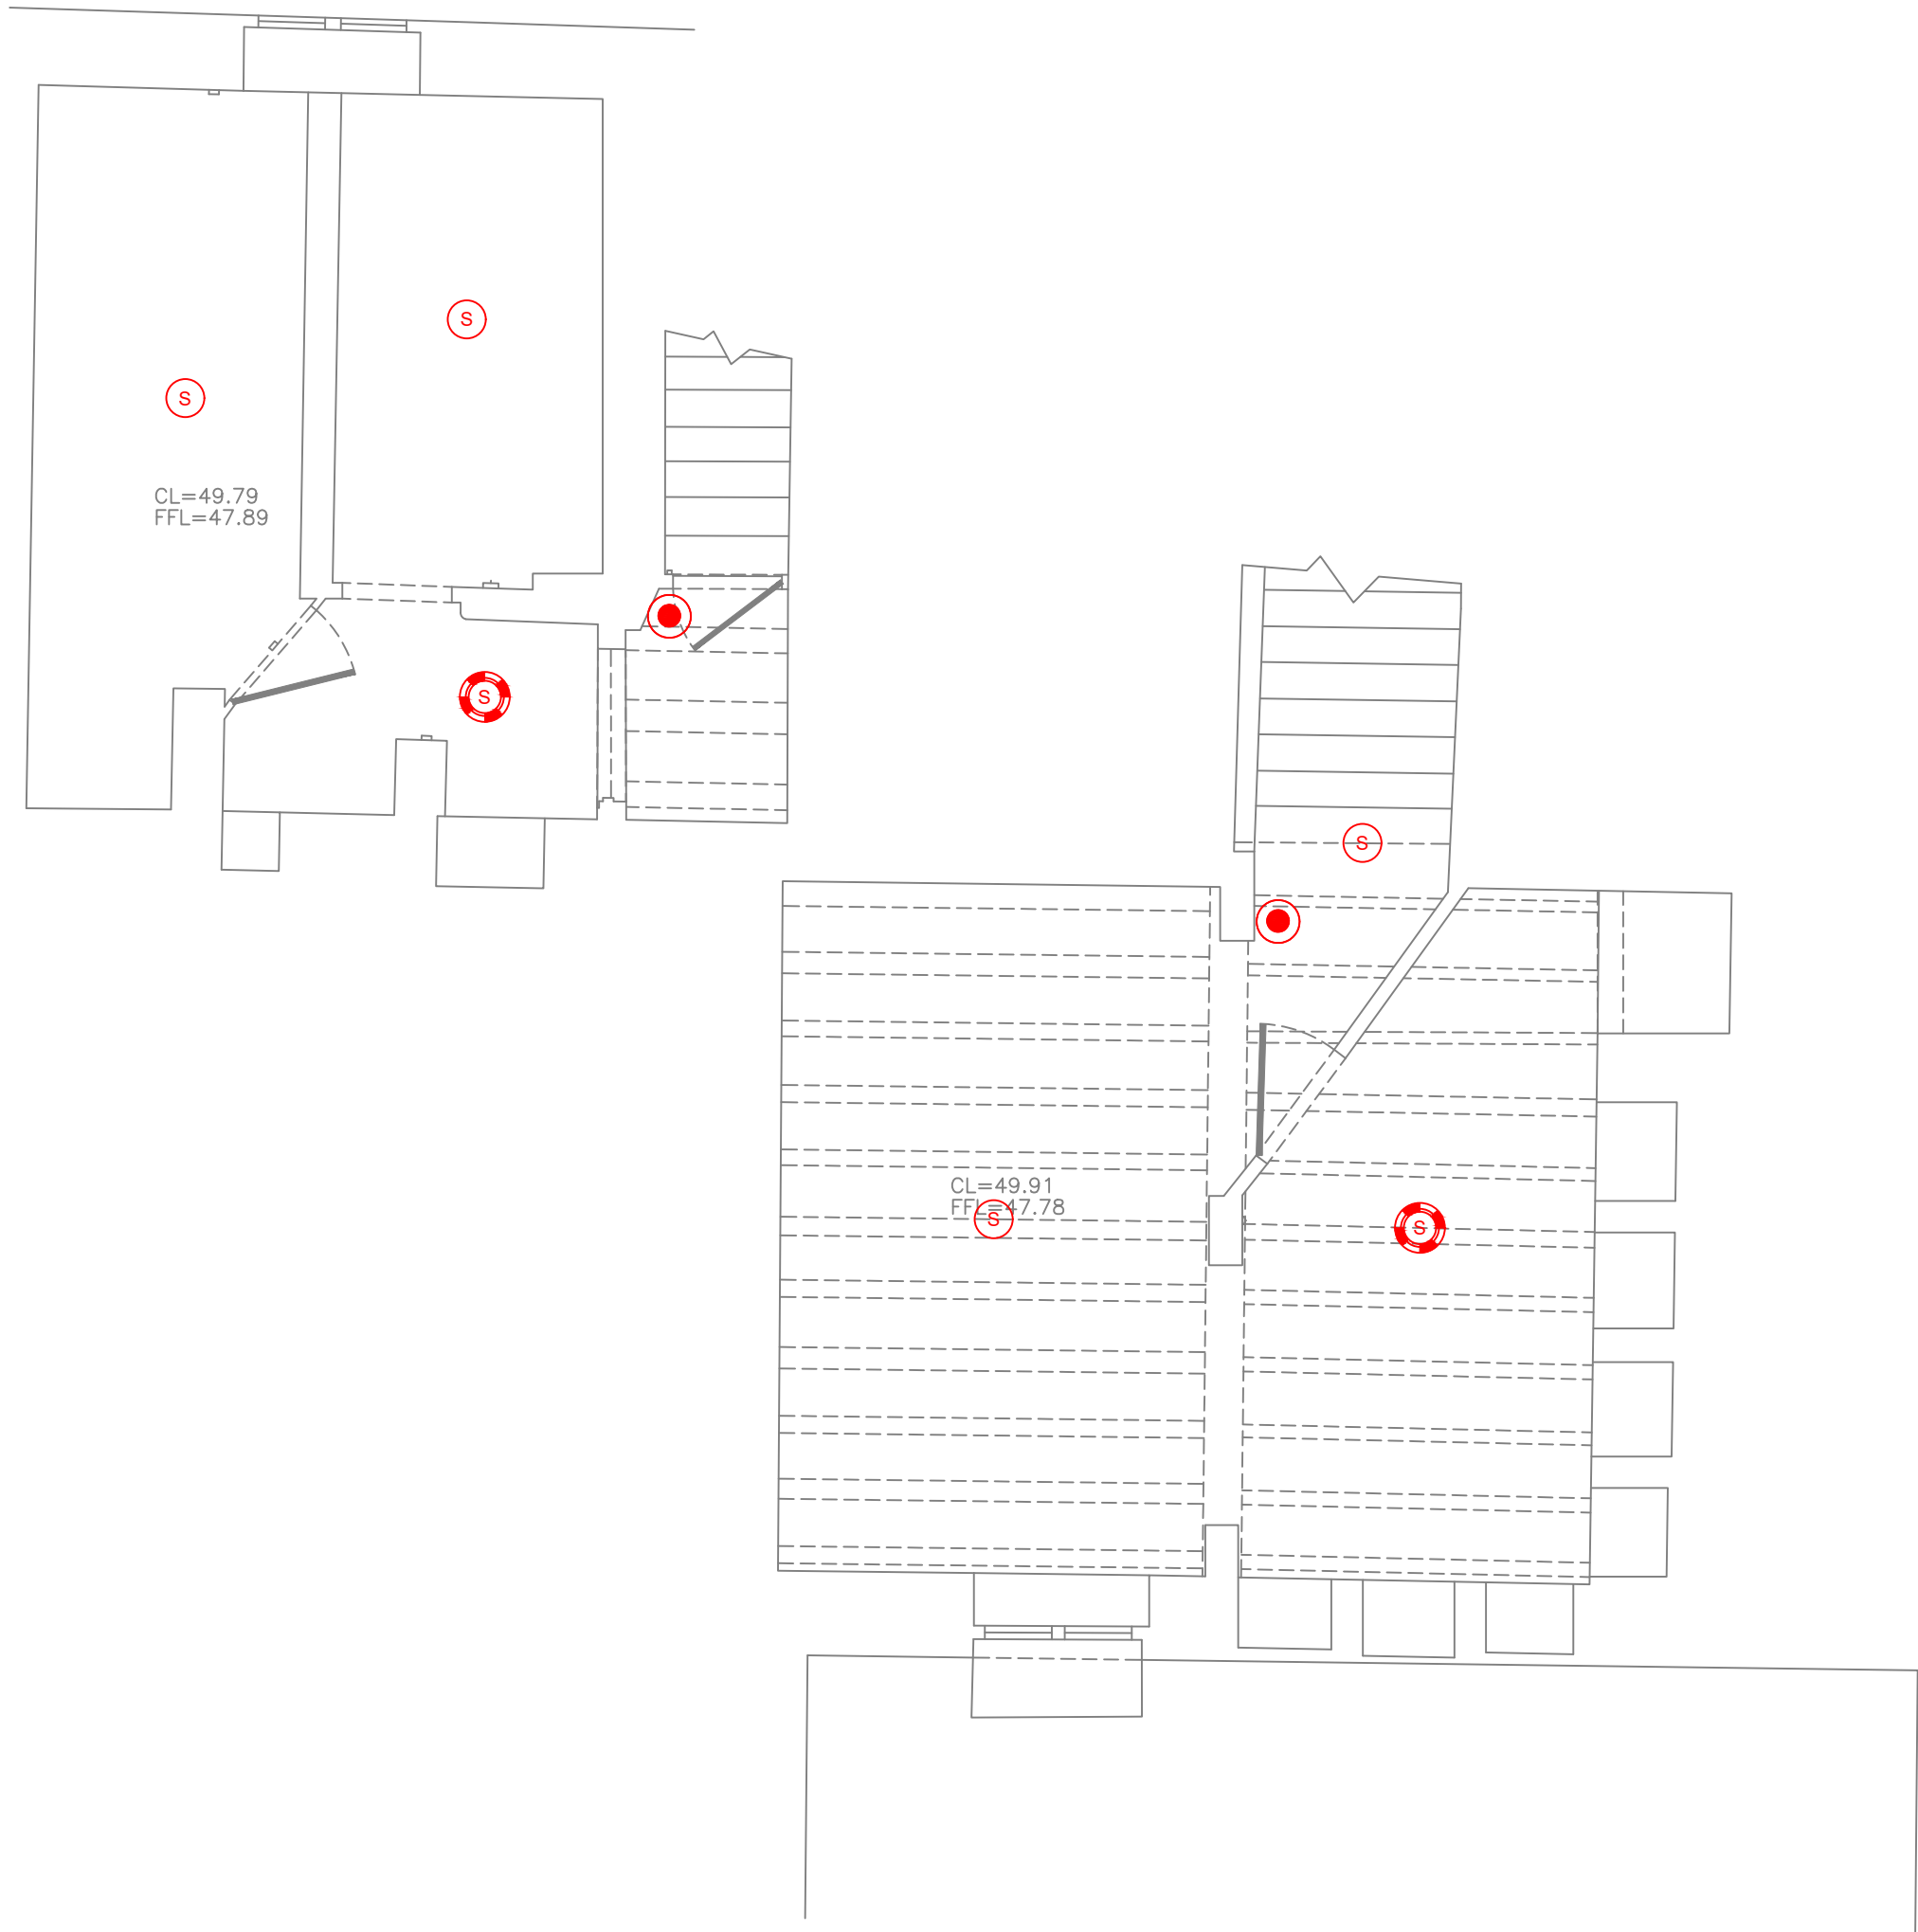

P01	PRELIMINARY FOR COMMENT	21.02.25
Rev	Revision Detail	Date

GM Monk Electrical
Contractors
Unit 8 Harvington Business
Park, Brampton Road,
Eastbourne BN22 9BN

TEL: 01323 841769
EMAIL:
enquiries@gmmonk.co.uk
WEB:
www.gmmonk.co.uk

CLIENT:

PROJECT:
STONEHALL,
HAYWARDS HEATH
ROAD, BALCOMBE,
RH17 6QN

TITLE:
BASEMENT FIRE ALARM
FOR COMMENT

DRAWN SL	CHECKED KB	DATE JUNE 2024	SCALE 1:75 @ A1
DRAWING No. 1883-GMM-X0-00-E-0400			REVISION P01