

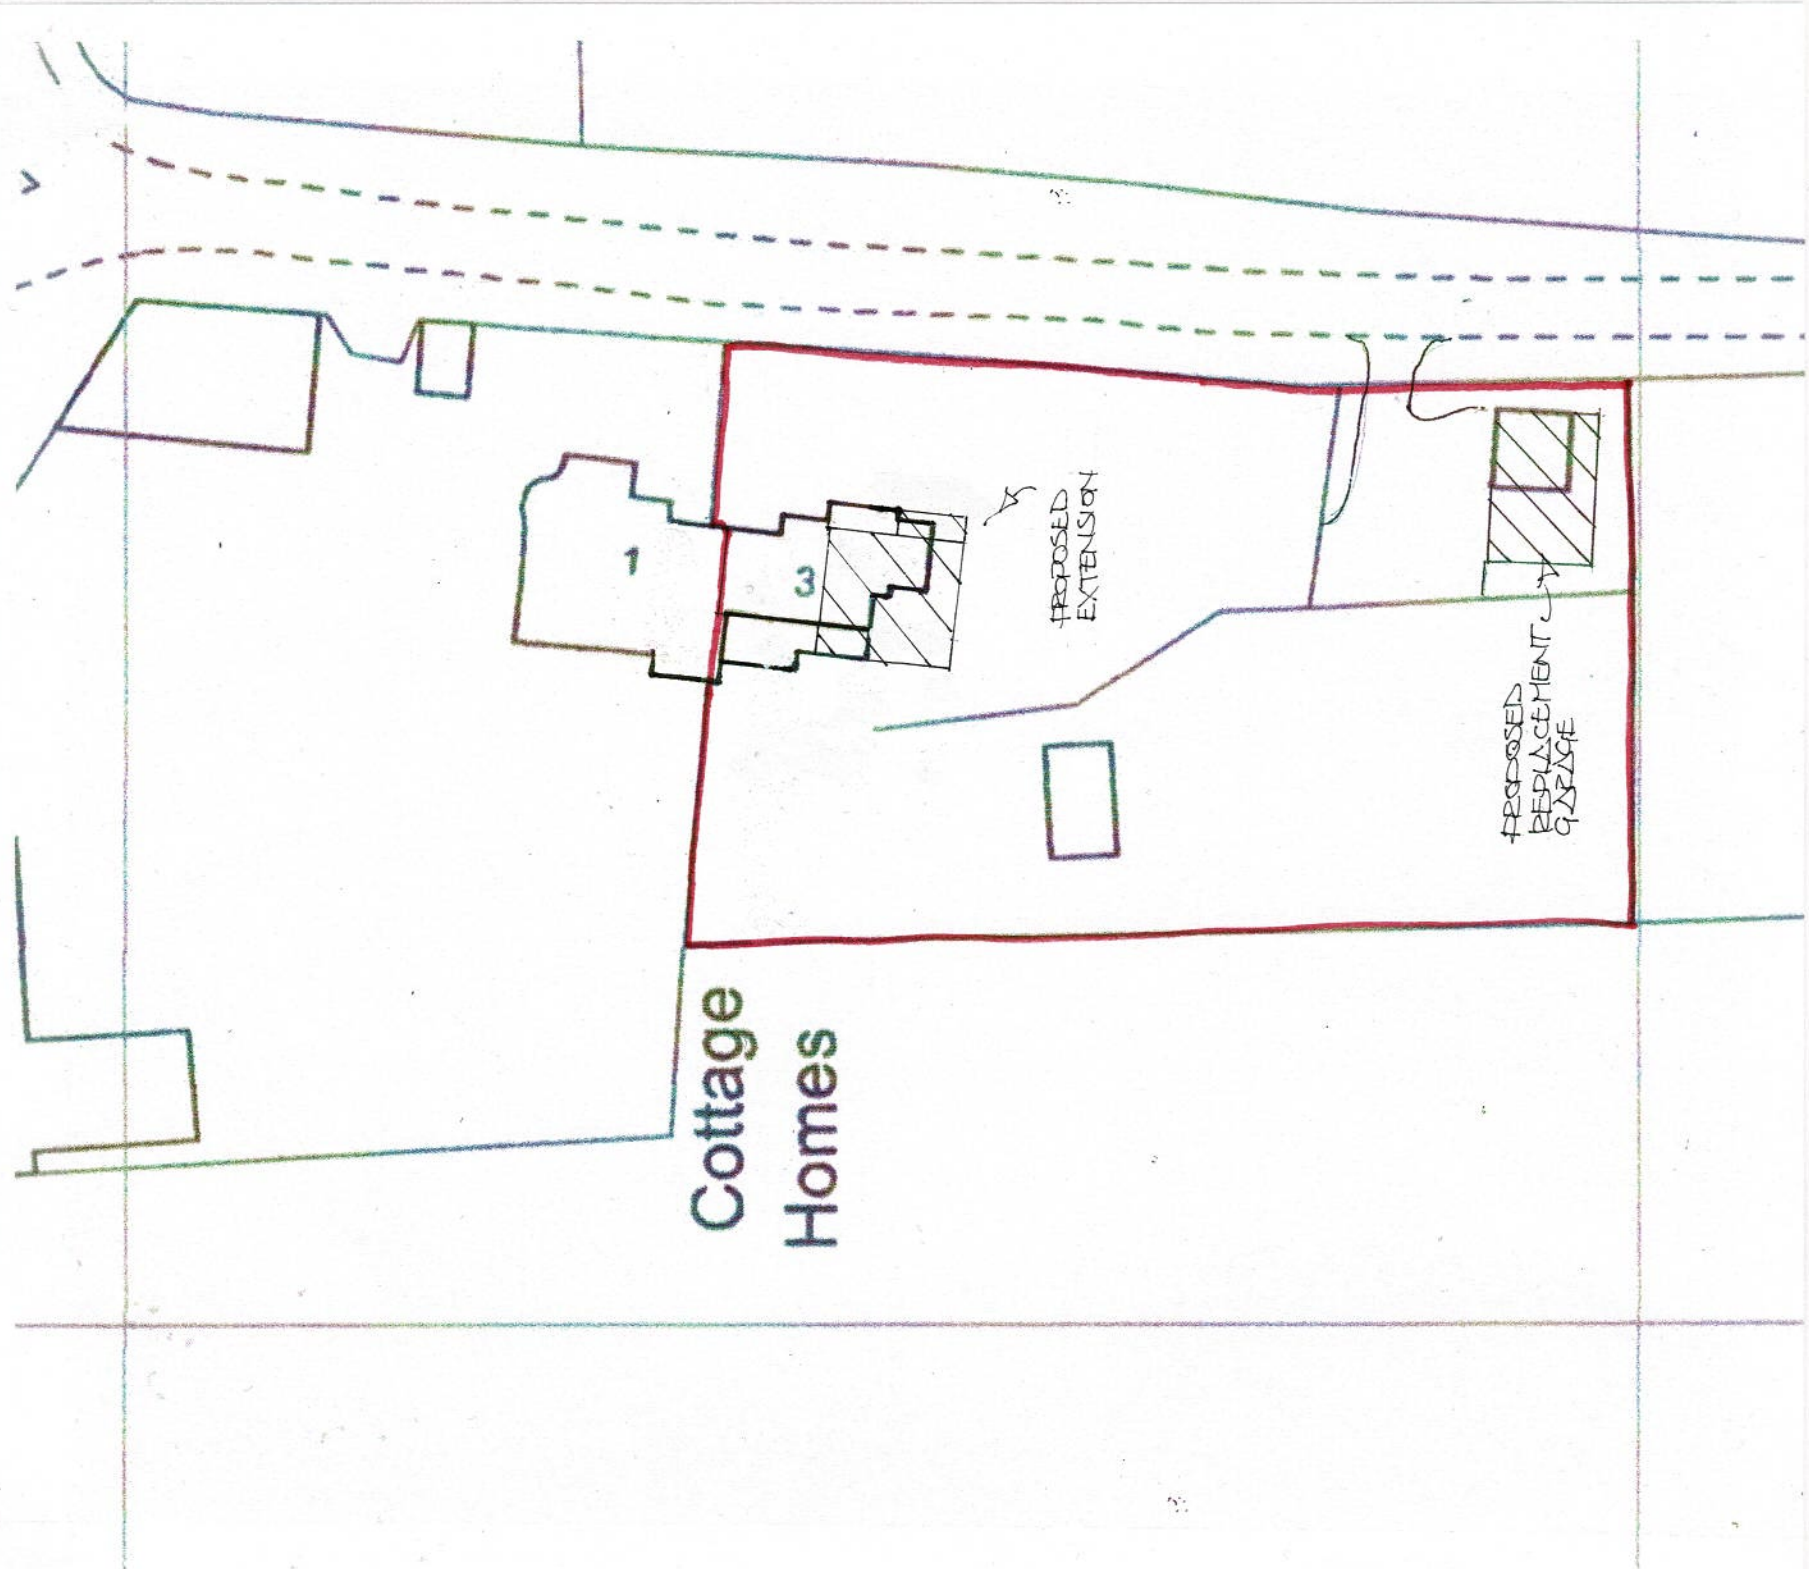


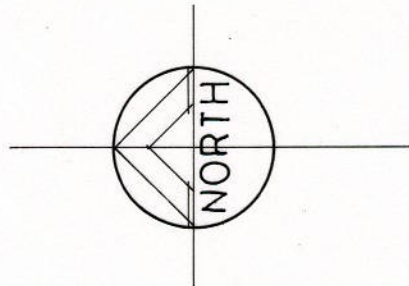

BLOCK PLAN

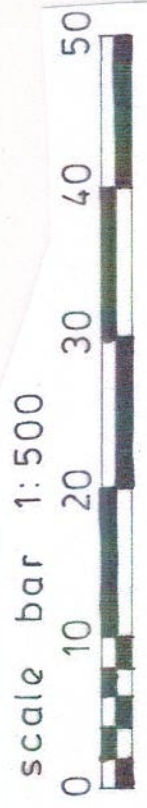

**Belmont Designs Practice
Limited**
37 Ashenground Road
Haywards Heath
West Sussex
RH16 4PS
email:james@belmont-designs.co.uk

Architectural Practice

Client	Mr & Mrs M Dale	Date	May 2025
Site	3 Cottage Homes Trusters Hill Road Albourne BN6 9JL	Scale	1:500 @ A3
		Drawn	JTM
		Drawing No	B.017.25.01
Project		Proposed two storey extension to the side of the property and replacement garage	
copyright and all dimensions to be checked prior to commencement			

Block Plan