NOTES:

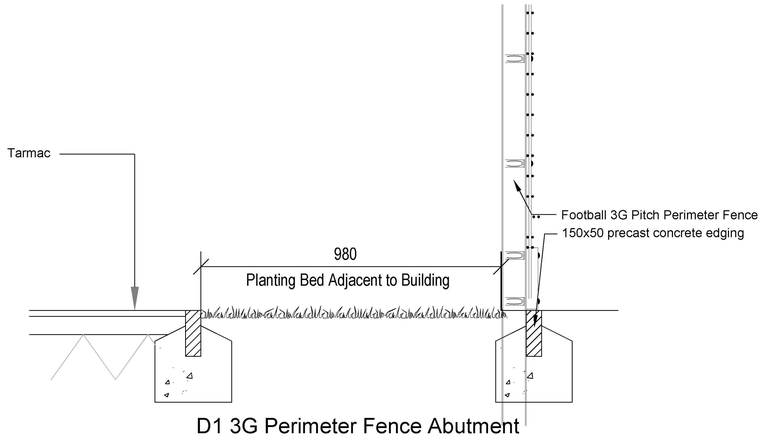

D1 3G Perimeter Fence Abutment

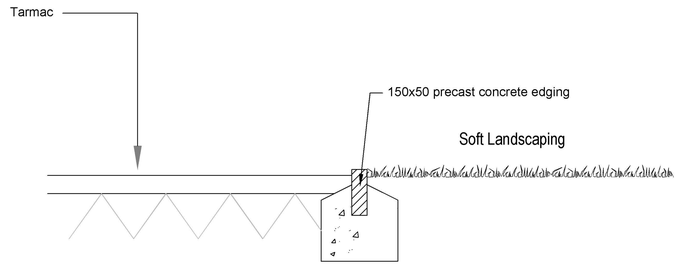

D5 Soft Landscape Abutment

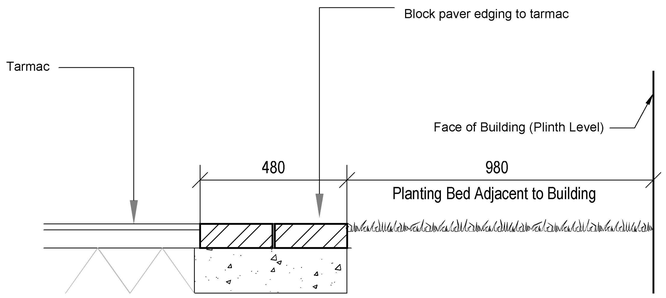

D2 Building Abutment with Planting Bed

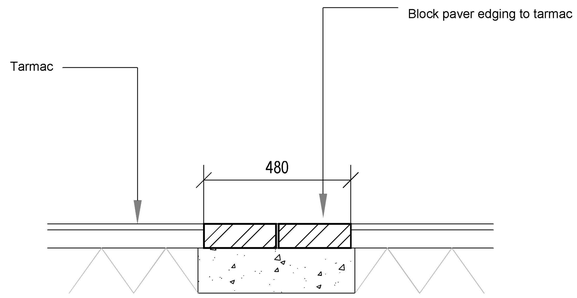

D6 Curved Paver Feature Set Within Asphalt

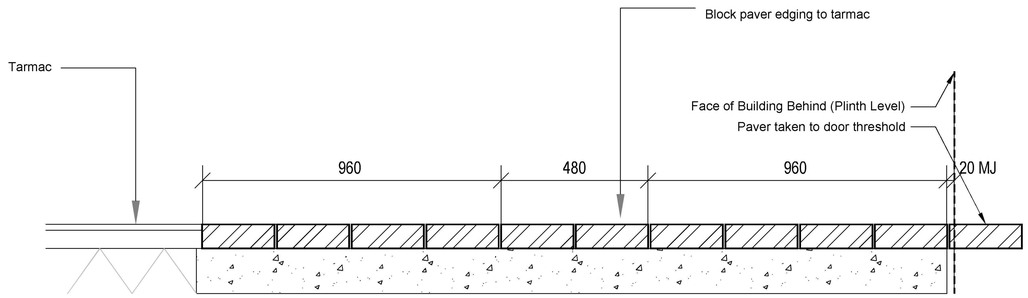

D3 Building Abutment with Paver Margin (Entrance Doors & Framing Structure)

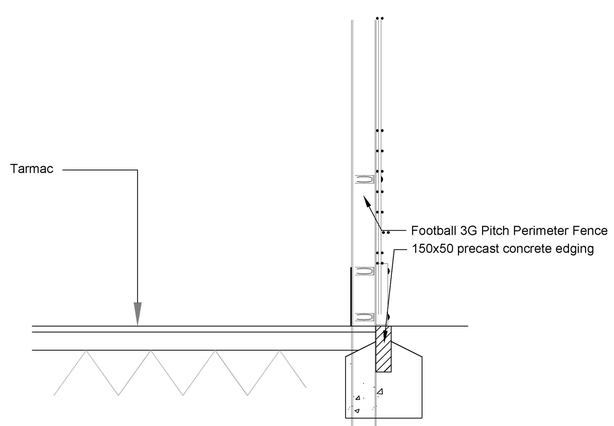

D7 Rugby 3G Fence Abutment

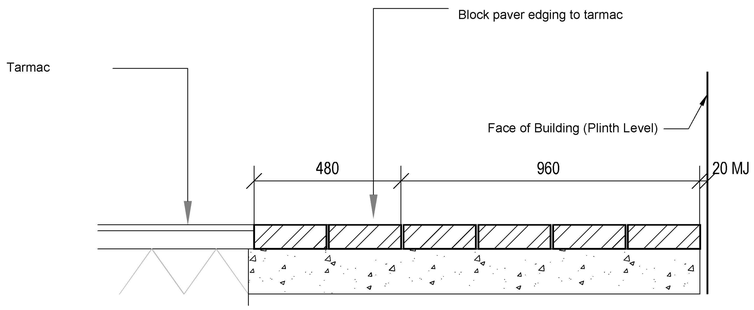

D4 Building Abutment with Paver Margin (Bench Seat & Framing Structure)

REV.	DATE	DESCRIPTION	BY
A	10.01.25	General revisions.	MT

THE SPORTS CONSULTANCY
One de Walden Court, 85 New Cavendish Street, London W1W 6XD
Tel. +44 (0) 20 7323 0007 info@thesportsconsultancy.com

STATUS Concept - Stage 2

CLIENT
Mid Sussex District Council

PROJECT
Burgess Hill
Centre for Outdoor Sport

DRAWING
Central ZonePaver Details

SCALE 1:10 SHEET A1 DRAWN MT DATE 06.11.24

PROJECT NO.	DRAWING NO.	REVISION
1003	(03) 067	A

This drawing must not be reproduced in whole or part without written consent. Do not scale this drawing. All dimensions in millimetres unless stated otherwise. All dimensions to be checked on site. ©2021 Mark Thomas. All Rights Reserved. NOT FOR CONSTRUCTION.