



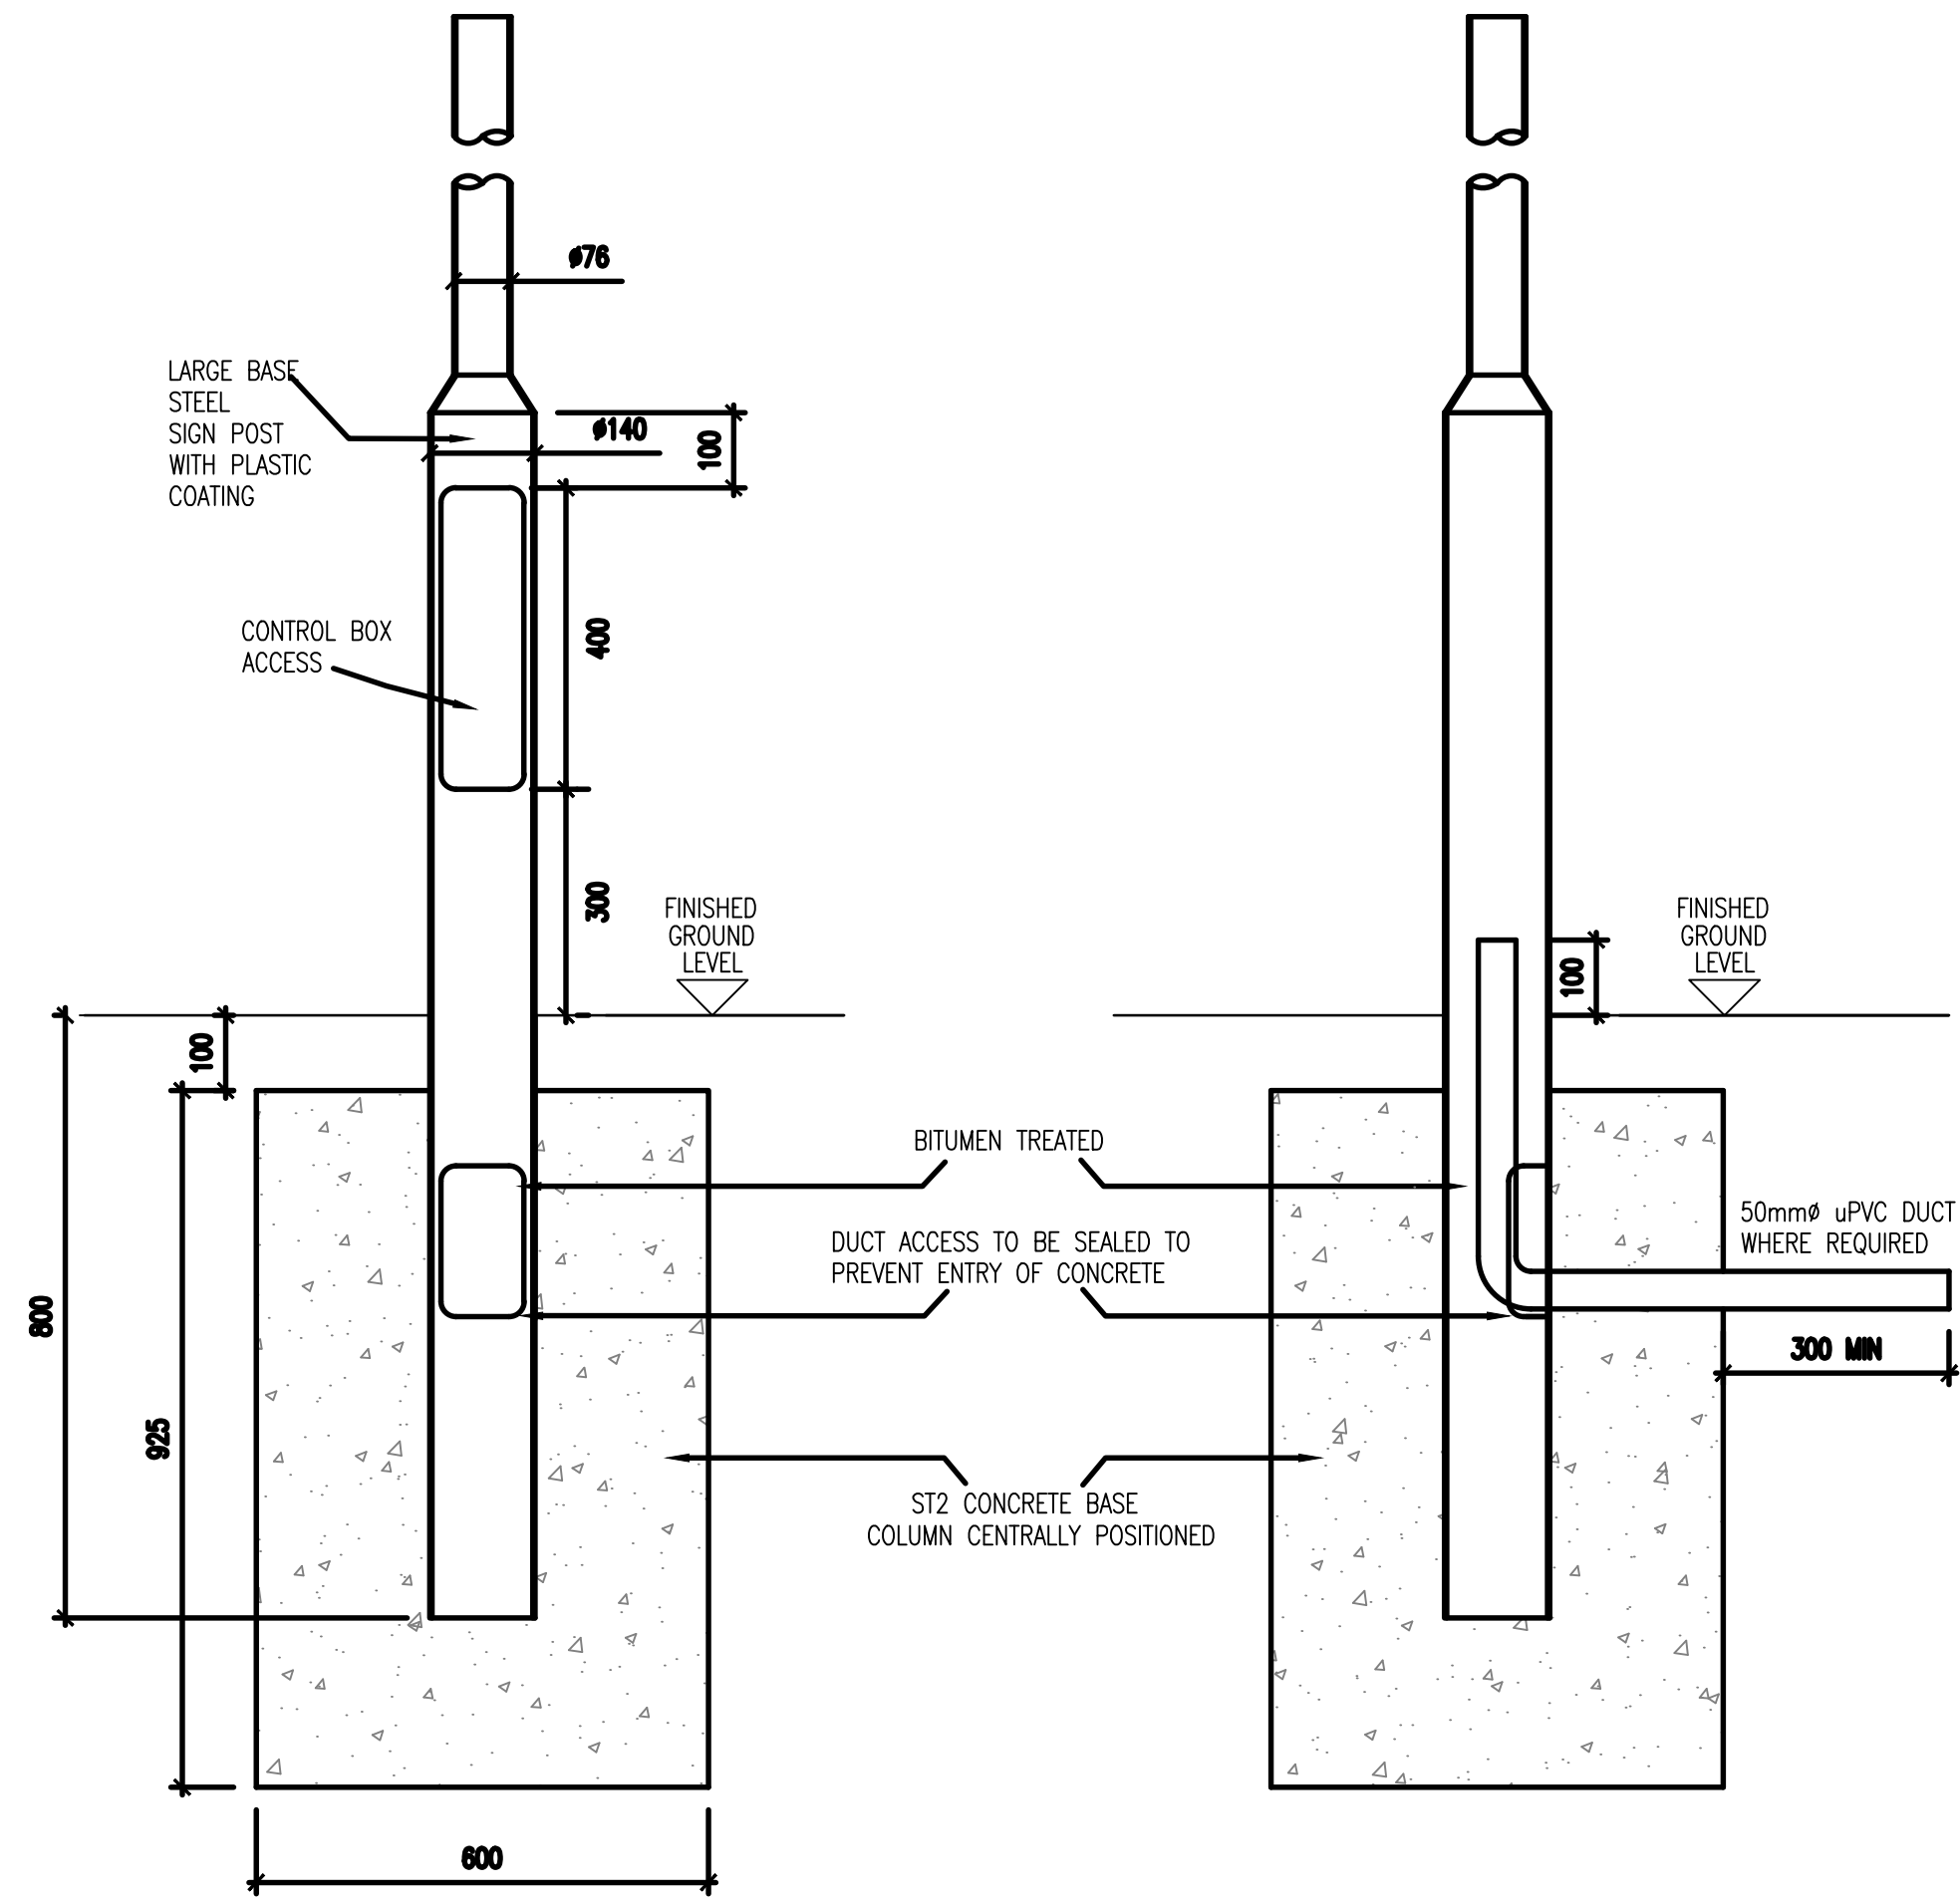


LAMP COLUMN BASE DETAIL
SCALE 1:10
DETAIL 1

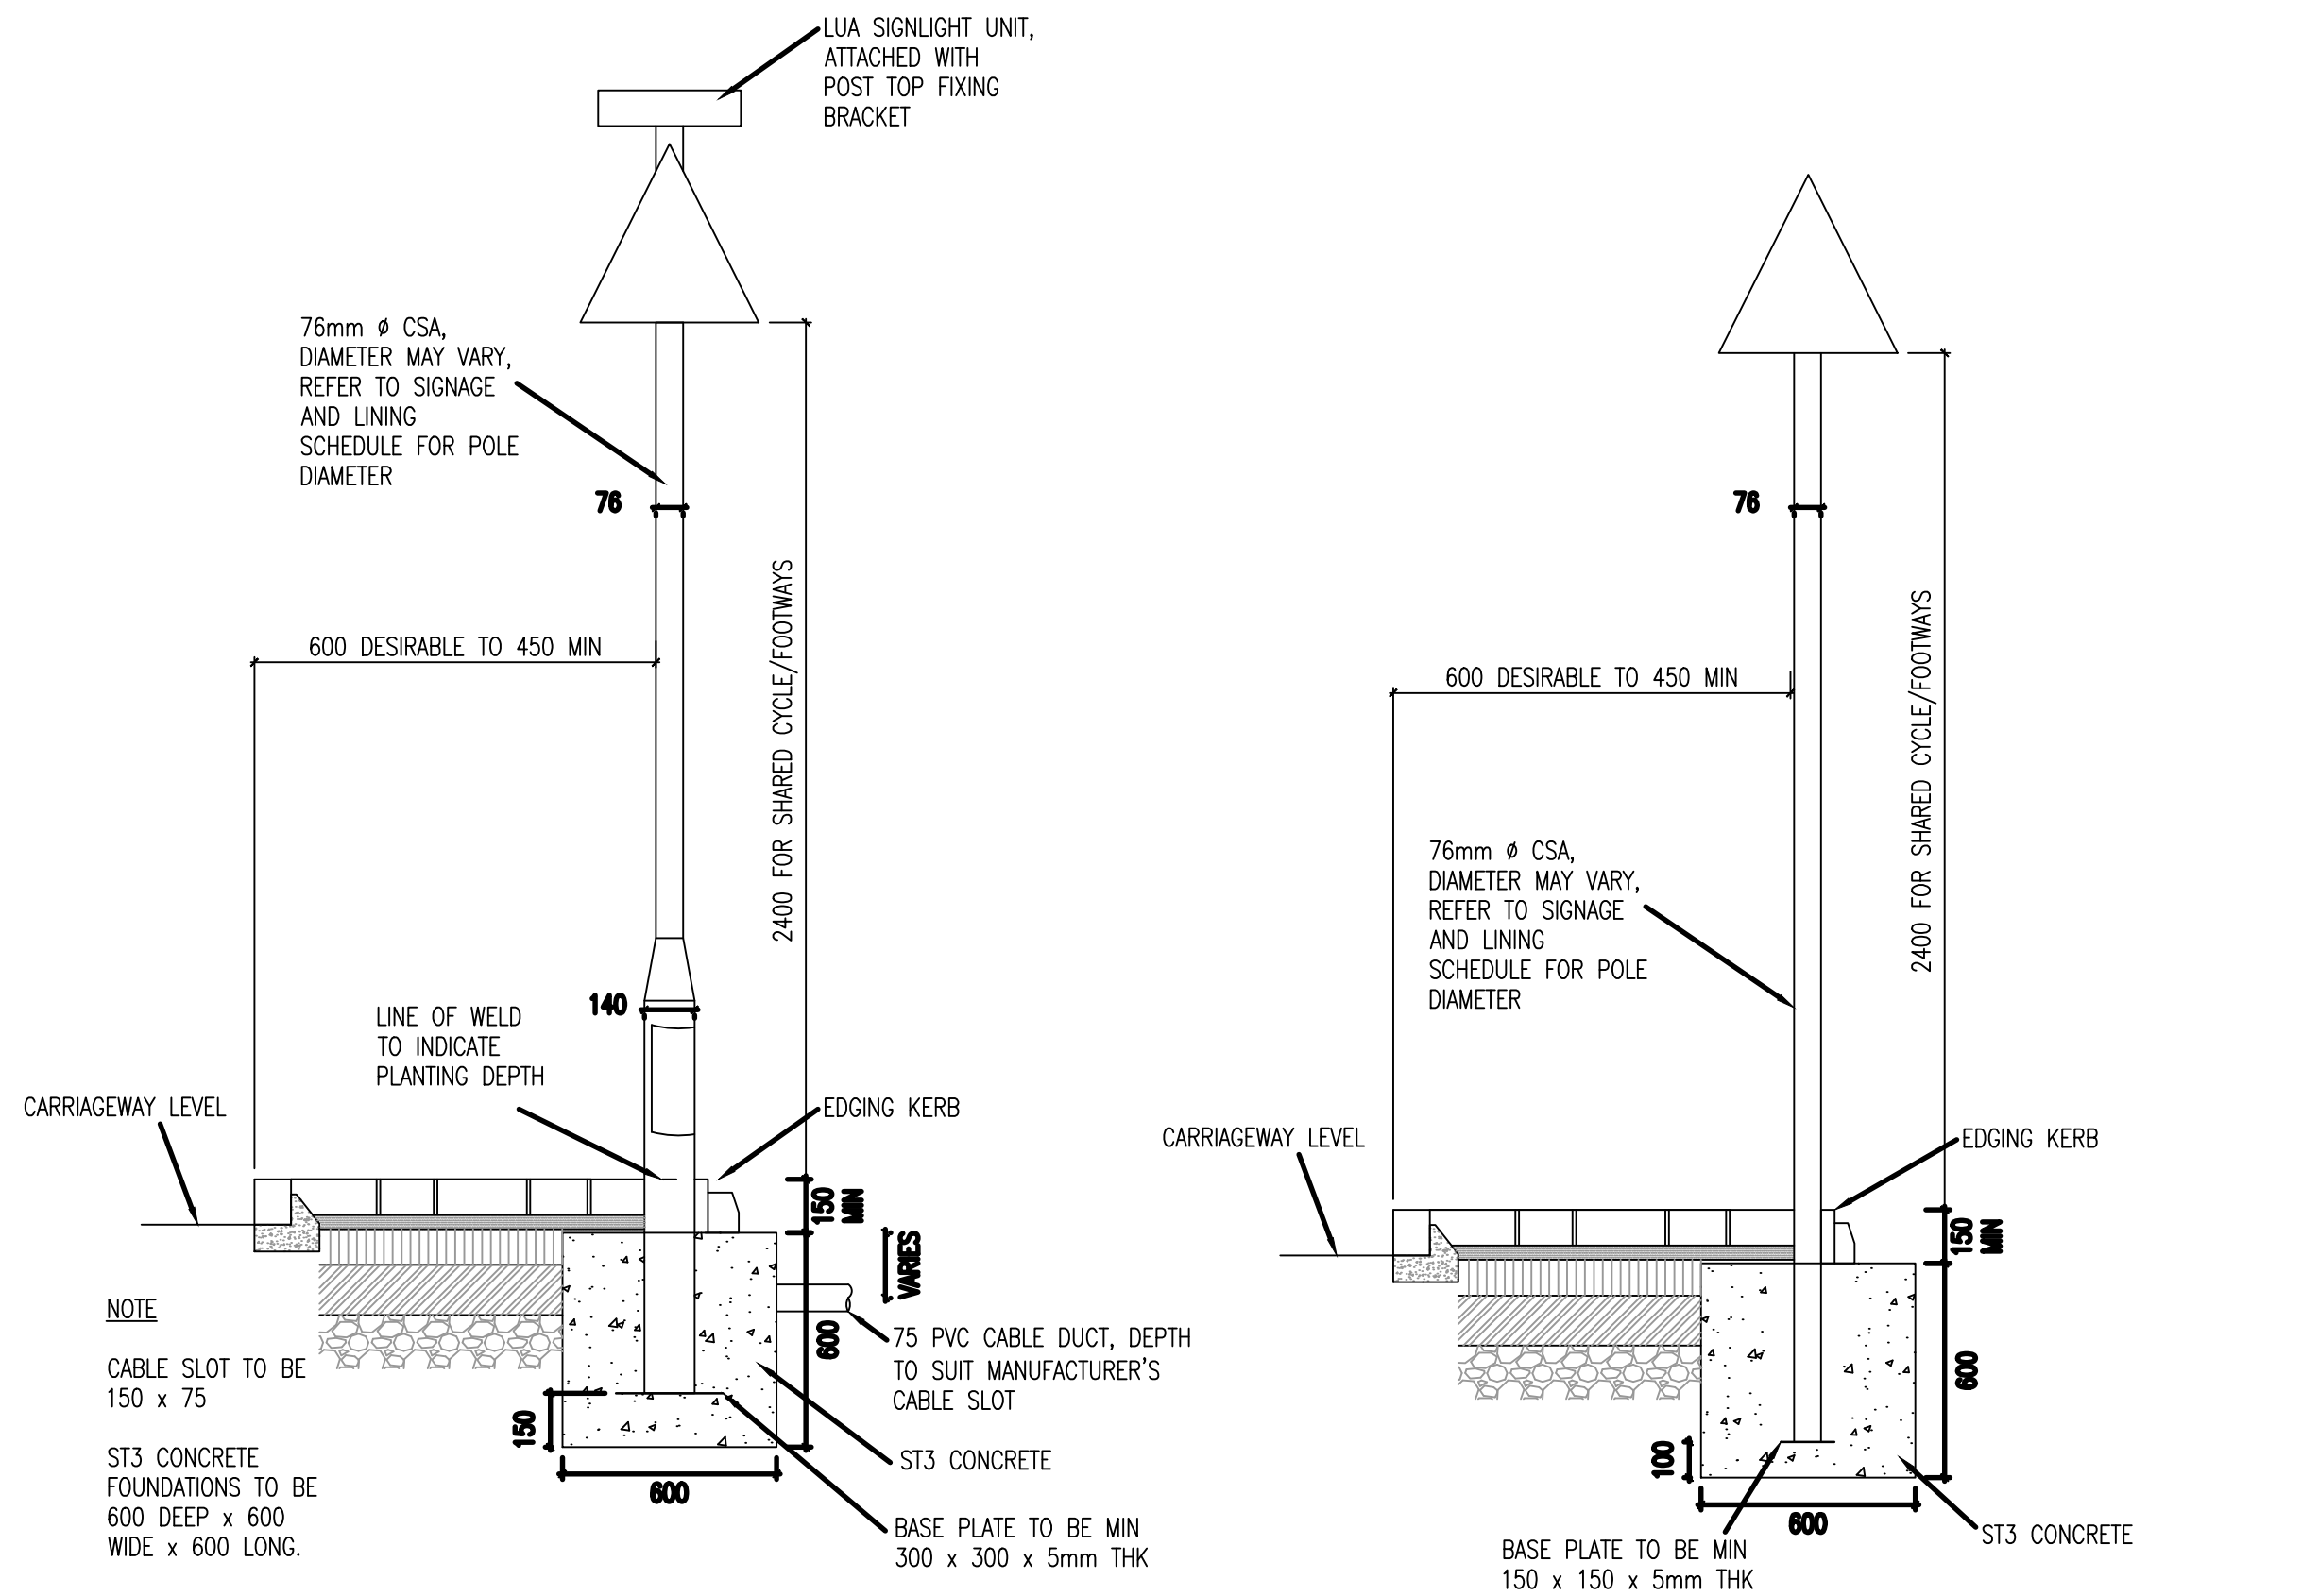

DETAIL 2a

DETAIL 2b

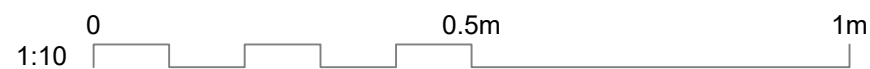

GENERAL NOTES

- 1.1. THIS DRAWING IS COPYRIGHT AND SHOULD NOT BE REPRODUCED IN WHOLE OR PART WITHOUT THE WRITTEN CONSENT OF PATRICK PARSONS LTD.
- 1.2. DO NOT SCALE FROM THIS DRAWING.
- 1.3. ALL DIMENSIONS TO BE CHECKED ON SITE AND CO-ORDINATE WITH RELEVANT ARCHITECT'S DRAWINGS. ANY DISCREPANCIES TO BE REPORTED TO ENGINEER PRIOR TO CONSTRUCTION.
- 1.4. ALL DIMENSIONS IN mm UNLESS NOTED OTHERWISE.
- 1.5. ALL LEVELS IN METERS.
- 1.6. STRUCTURAL SIZES HEREON SHALL NOT BE MODIFIED WITHOUT THE WRITTEN APPROVAL OF THE ENGINEER.
- 1.7. THIS DRAWING IS TO BE READ IN CONJUNCTION WITH ALL RELEVANT ENGINEERS DRAWINGS & SPECIFICATIONS.

C1	CONSTRUCTION ISSUE				
OT	15.09.22	MK	15.09.22	AD	15.09.22
T1	ISSUED FOR TENDER				
MK	30.06.22	ELT	30.06.22	AD	30.06.22
REV.	REVISION NOTE/COMMENT				
DRW BY	DATE	CCK BY	DATE	APP BY	DATE



34 Candler Mews
Amyand Park Road
Twickenham
TW1 3JF
United Kingdom
T. +44 (0)208 538 9555
E. info@patrickparsons.co.uk
W. www.patrickparsons.co.uk



Project
NORTHERN ARC.
BURGESS HILL

Drawing
LAMP POST AND SIGN POST
DETAILS

Drawn BF	Date JUNE 2022
Patrick Parsons Project No. 10282	Scale @ A1 AS SHOWN

Status Description CONSTRUCTION	Status A
Drawing No. (project-ordinator-volume-level-type-role-number) NOR-PPC-S2-XX-DR-C-2082	Revision C1