Heras site safety fencing to entire perimeter of construction area, with an approx. 2.5m gap around the working area. Our container is within this area, this is where plant and materials will be stored throughout the construction phase.

Space for parking work vehicles and taking deliveries of plant and materials. Wheel washing facilities available upon exit when required.

Access route - direct access to the construction area. Carefully positioned banksman when taking deliviries to ensure the safety of pedestrians and other road users.

Trevor May has access to the HHRFC Clubhouse carpark at the front of the new building and a separate parking area alongside the old Clubhouse for its general work vans to be parked when necessary to ensure the access road is never blocked.

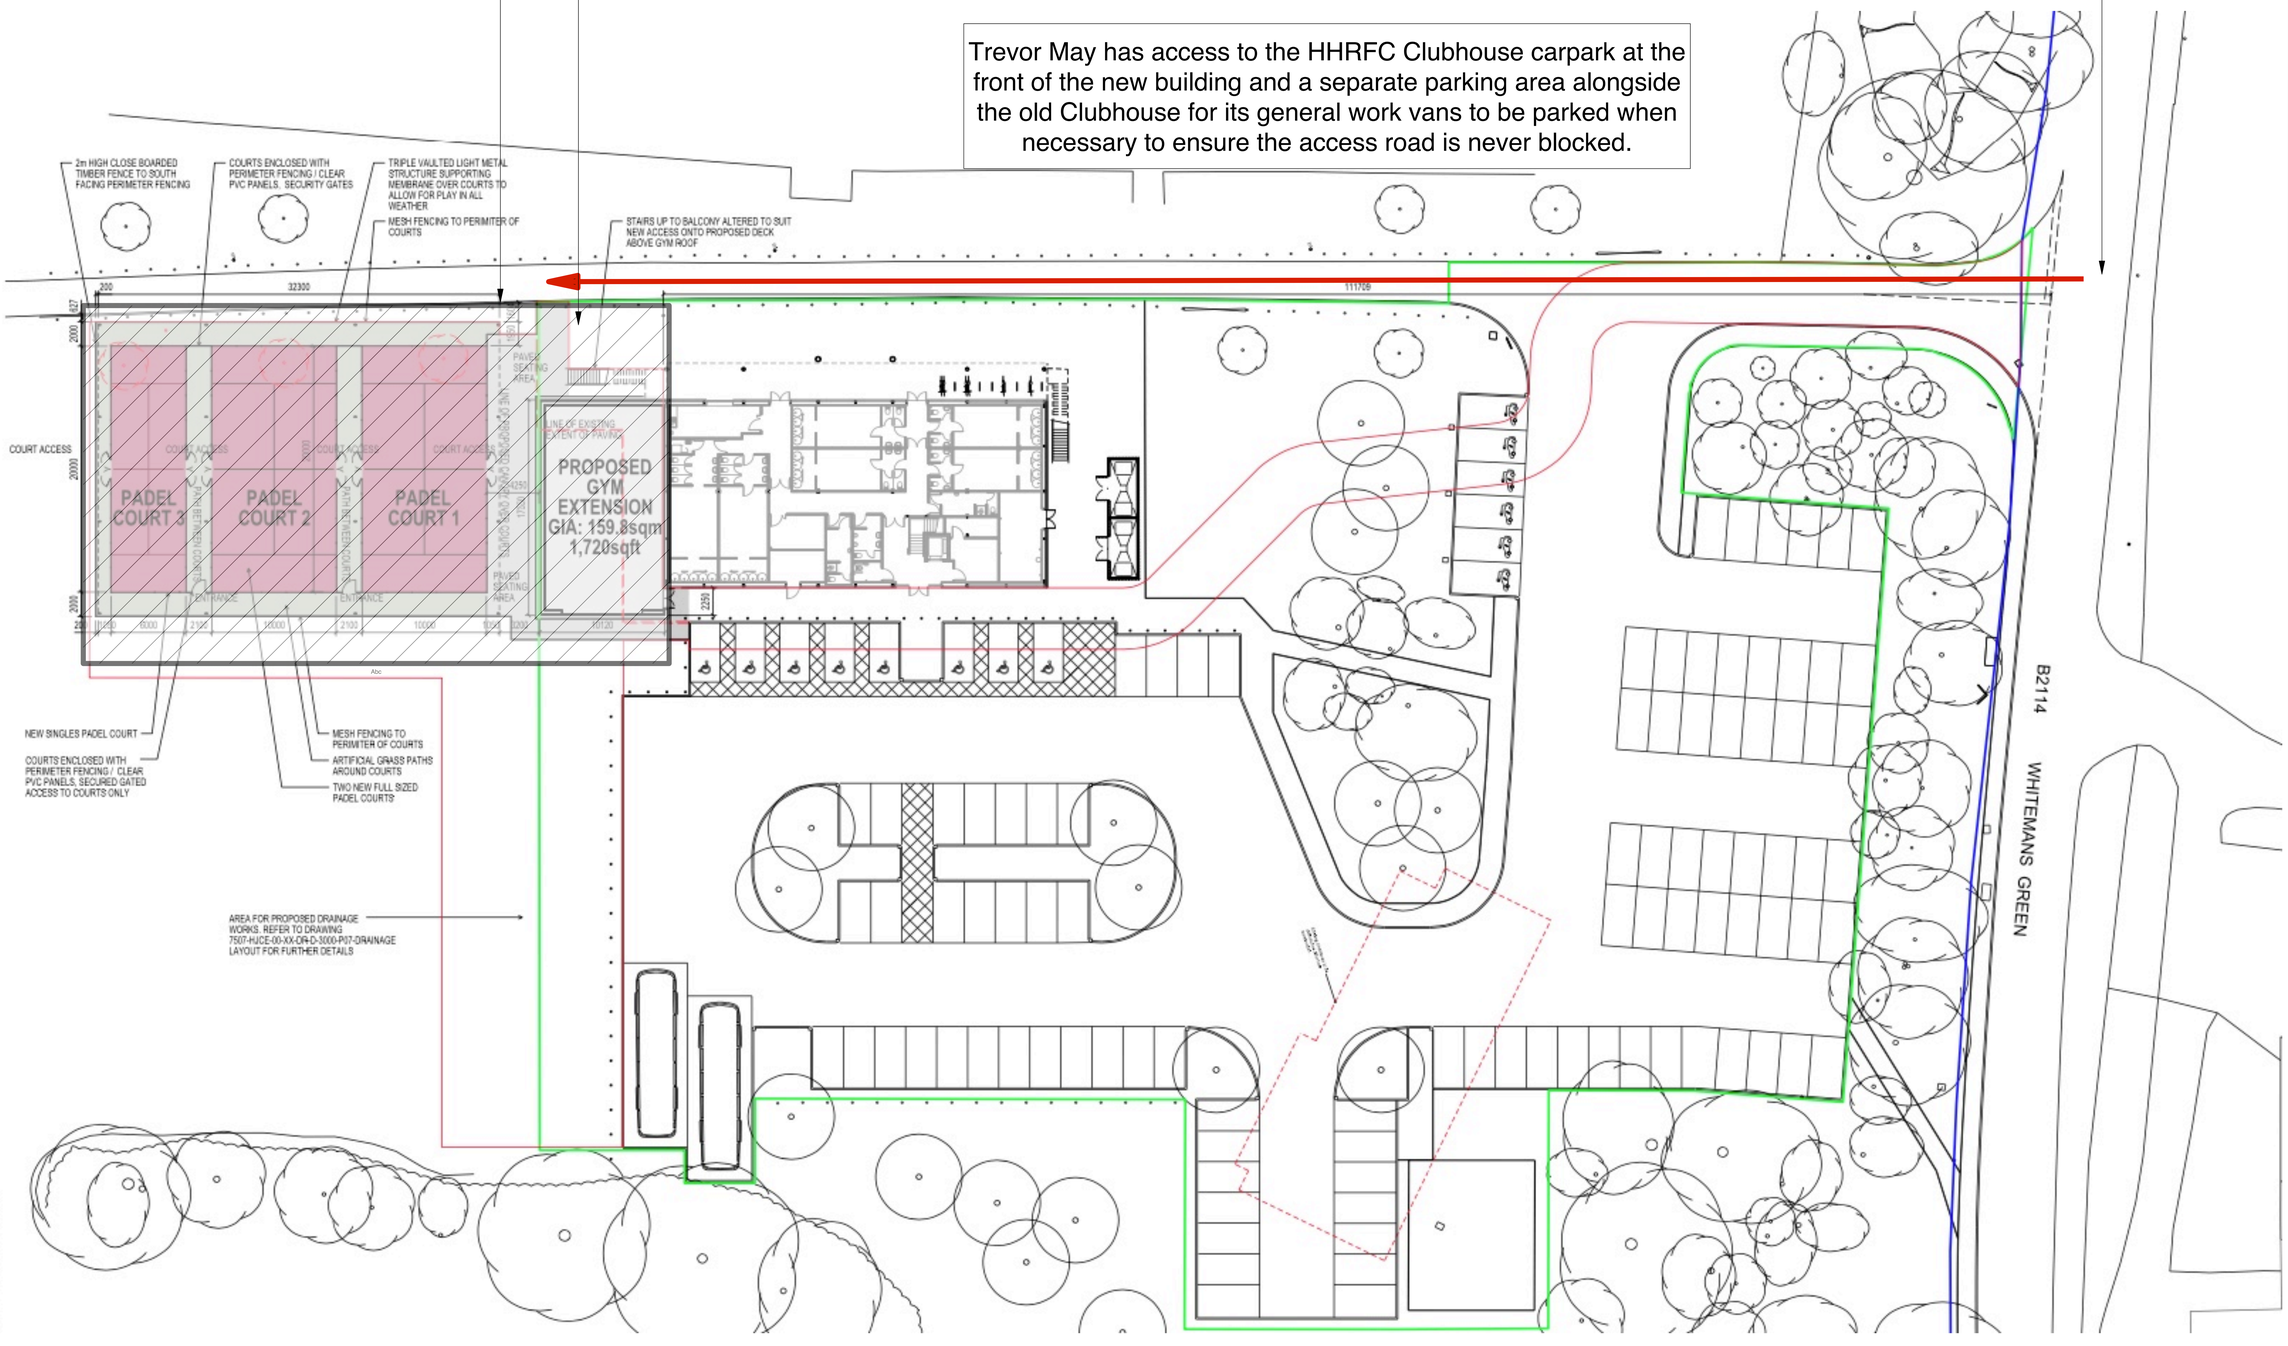

Haywards Heath RFC - Construction Management Plan

Information/notes:

Date:
13/02/2025

Drawing by:
C. Knight

Project:
Haywards Heath RFC

Drawing Title:
Construction Plan

Drawing No.:
PD0019/02