





The copyright of this drawing is vested with Corstorphine + Wright Ltd and must not be copied or reproduced without the consent of the company.
Figured dimensions only to be taken from this drawing. DO NOT SCALE.
All contractors must visit the site and be responsible for checking all setting out dimensions and notifying the architect of any discrepancies prior to any manufacture or construction work.

KEY
PLANNING APPLICATION
BOUNDARY

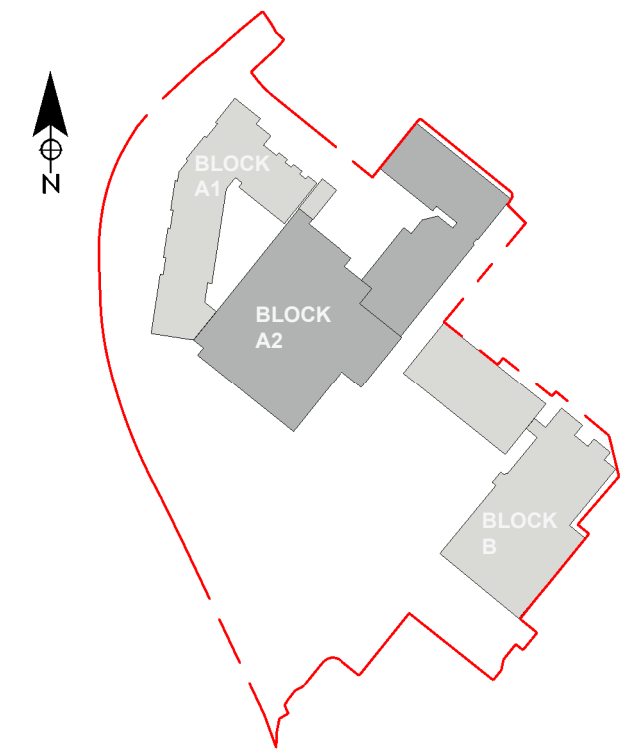

Key Plan
1 : 2500

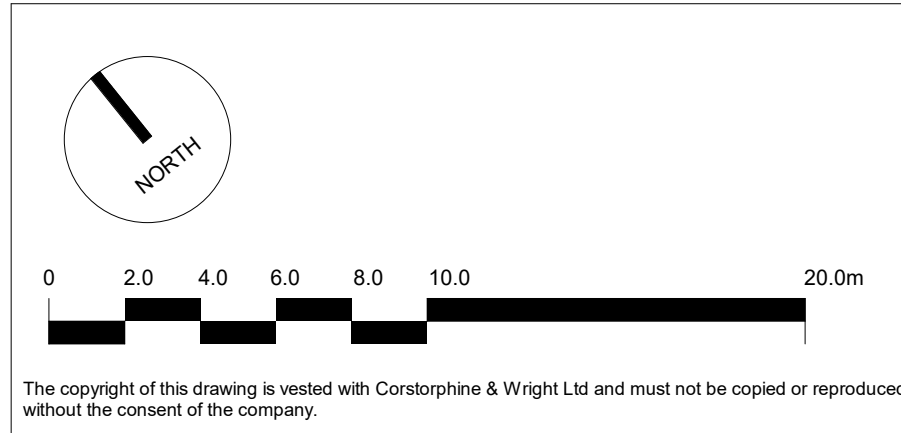

The copyright of this drawing is vested with Corstorphine + Wright Ltd and must not be copied or reproduced without the consent of the company.

Rev.	Description	Date	Dwn.	Chk.
P01	S73 Planning Application Issue	16.05.2025	CW	RP

Client:
New River REIT
Project:
The Martlets, Burgess Hill
Drawing Title:
Block A1 + A2 Level 04
Drawing Status:
PLANNING

Corstorphine + Wright

London Studio 21-27 Lamb's Conduit Street, Holborn, London, WC1N 3NL 020 7462 9500 corstorphine-wright.com					Revision P01	
Drawing No. BHL-CWA-ZZ-04-DR-A-0327					Project No. 250180	
Project No. 250180					Drawn CW	Checked RP
Project No. 250180					Size A0	Scale As Indicated
Project No. 250180					Date 16.05.2025	