

Trees				
Species	Girth	Height	Specification	Qty.
<i>Betula pendula</i>	16-18cm	400-450cm	Extra Heavy Standard: C. Clear Stem min. 200cm	3 No.
<i>Catalpa bignonioides 'Aurea'</i>	16-18cm	400-450cm	Extra Heavy Standard: 3c. RB. Clear Stem min. 200cm	2 No.
<i>Malus sylvestris</i>	16-18cm	400-450cm	Extra Heavy Standard: 3c. RB. Clear Stem min. 200cm	2 No.
<i>Prunus x subhirtella 'Autumnalis'</i>	16-18cm	400-450cm	Extra Heavy Standard: 3c. RB. Clear Stem min. 200cm	3 No.
<i>Quercus robur</i>	16-18cm	400-450cm	Extra Heavy Standard: 3c. RB. Clear Stem min. 200cm	1 No.

Shrubs					
Abbreviation	Species	Pot Size	Specification	Density	Qty.
Lav. Mu.	<i>Lavandula angustifolia</i> 'Munstead'	2L	Bushy; 5 breaks	5/m ²	102 No.
Rosem. M.U.	<i>Rosmarinus officinalis</i> 'Miss Jessop's Upright'	2L	CG	4/m ²	37 No.


Herbaceous					
Abbreviation	Species	Pot Size	Specification	Density	Qty.
Anem. H. J.	Anemone x hybrida 'Honorable Jobert'	3L	Full Pot: C	4/m ²	88 No.
Salv. 'Hot'	Salvia 'Hot Lips'	2L	Full pot	4/m ²	61 No.
Verb. bon	Verbena bonariensis	5L	Full Pot: C	3/m ²	54 No.

Abbreviation	Species	Pot Size	Specification	Density	Qty.
Dry_fli	<i>Dryopteris filix-mas</i>	1.5-2L	Full Pot: C	3/m ²	50 Nos


Grasses					
Abbreviation	Species	Pot Size	Specification	Density	Qty.
Briza_max	Briza maxima	0.5L	Full pot	71m²	87 No.
Desc. cep 'G'	Deschampsia cespitosa 'Goldschneider'	3L	Full Pot. C	31m²	45 No.
Penniset_vilos	Pennisetum villosum	0.5L	Full pot	61m²	56 No.
Oliva_aster	Oliva aster capitata	7L	Full pot	61m²	68 No.

Natural Hedge mix	Number	Abbreviation	Species	Specification	Density	Percentage Contribution
36 No.	Acer	acer	<i>Acer campestre</i>	60/80m: BR 60m Ht. with guards tubes	0.50x2 Double Staggered at 0.25m offset	10%
38 No.	Cornus	cornus	<i>Cornus sanguinea</i>	60/80m: BR 60m Ht. with guards tubes	0.50x2 Double Staggered at 0.25m offset	10%
74 No.	Cory	alv	<i>Corylus avellana</i>	60/80m: BR 60m Ht. with guards tubes	0.50x2 Double Staggered at 0.25m offset	20%
14 No.	Cro	mono	<i>Corylus monorhiza</i>	60/80m: BR 60m Ht. with guards tubes	0.50x2 Double Staggered at 0.25m offset	40%
20 No.	Ulm	ulgi	<i>Ulmus vulgaris</i>	60/80m: BR 60m Ht. with guards tubes	0.50x2 Double Staggered at 0.25m offset	10%
21 No.	Rosa	can	<i>Rosa canina</i>	60/80m: BR 60m Ht. with guards tubes	0.50x2 Double Staggered at 0.25m offset	10%
38 No.	Vib	sp	<i>Viburnum opulus</i>	60/80m: BR 60m Ht. with guards tubes	0.50x2 Double Staggered at 0.25m offset	10%

Number	Abbreviation	Species	Specification	Density	Percentage Contribution
53.No.	Acer. camp.	<i>Acer campestre</i>	60-80cm: BR: 60cm ht. with: guarder/ buds	0.7509	10%
53.No.	Com. sang.	<i>Com. sanguinea</i>	60-80cm: BR: 60cm ht. with: guarder/ buds	0.7509	10%
105.No.	Cory. avell.	<i>Corylus avellana</i>	60-80cm: BR: 60cm ht. with: guarder/ buds	0.7509	26%
210.No.	Crataeg. mono.	<i>Crataegus monogyna</i>	60-80cm: BR: 60cm ht. with: guarder/ buds	0.7509	16%
78.No.	Ligum. vulg.	<i>Ligustrum vulgare</i>	60-80cm: BR: 60cm ht. with: guarder/ buds	0.7509	3%
28.No.	Rosa. can.	<i>Rosa canina</i>	60-80cm: BR: 60cm ht. with: guarder/ buds	0.7509	5%
83.No.	Vib. opul.	<i>Viburnum opulus</i>	60-80cm: BR: 60cm ht. with: guarder/ buds	0.7509	10%
Total: 530.No.					

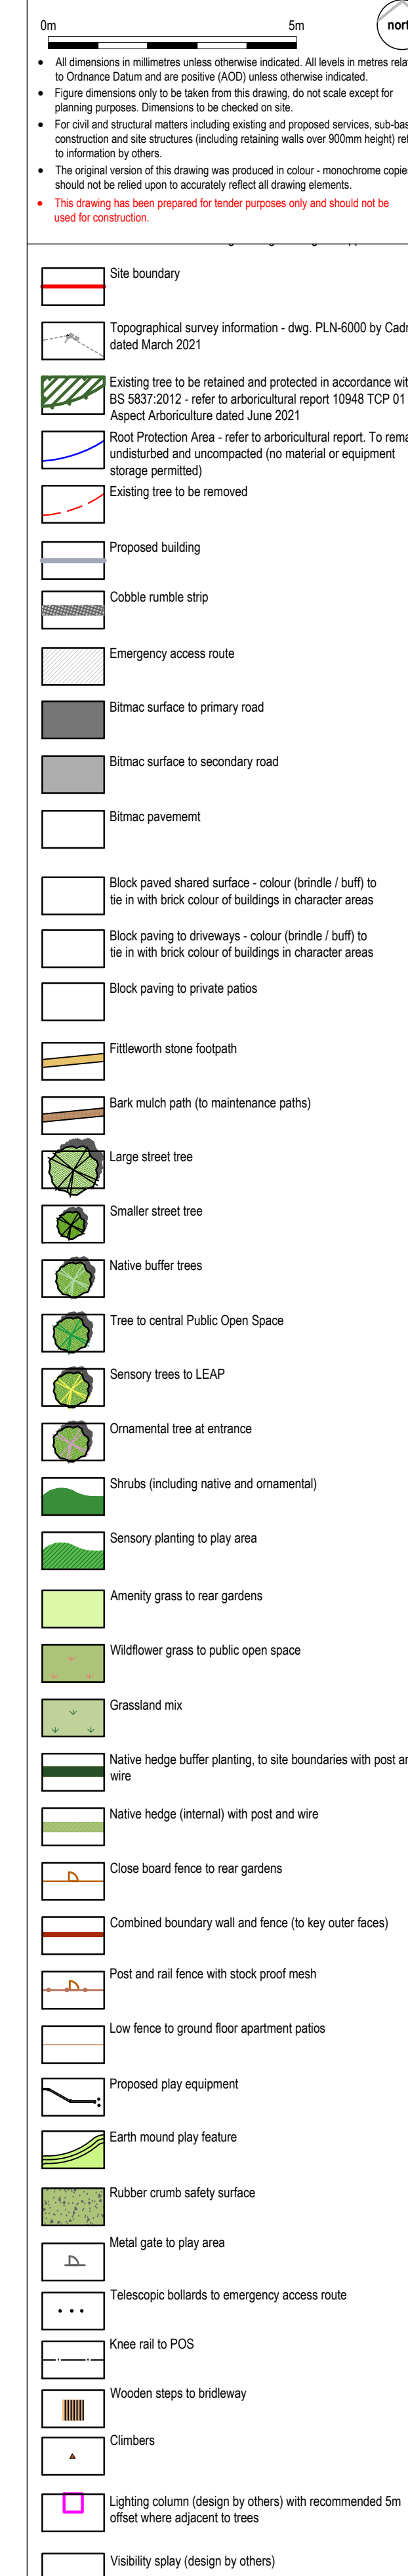

Structural plan key - not to scale

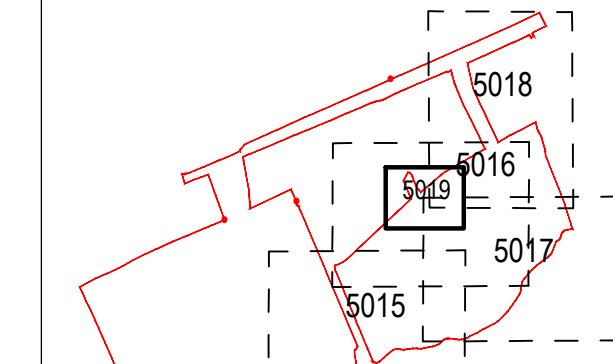

IP4	12.02.26	EB	AD	Updated to external works drawing, revised lighting and ECLD layout, western parcel works removed from plan
PO3	03.12.24	MS	EB	Updated to latest layout
PO2	04.08.23	EB	LF	Notes for tender
PO1	20.07.23	EB	LF	Check issue for comment
rev.	date	by	chk	notes
project	Land South of Crawley Down Road, Felbridge			
title	Planting plan - LEAP			
status	Tender			scale @ A0 1:100
dwg no	PLN-1-5019			
references	230301 - PLN-S-1101, Site Layout 10948 TOP 01 by aspect infrastructure PLN-600P by Cadrone			