


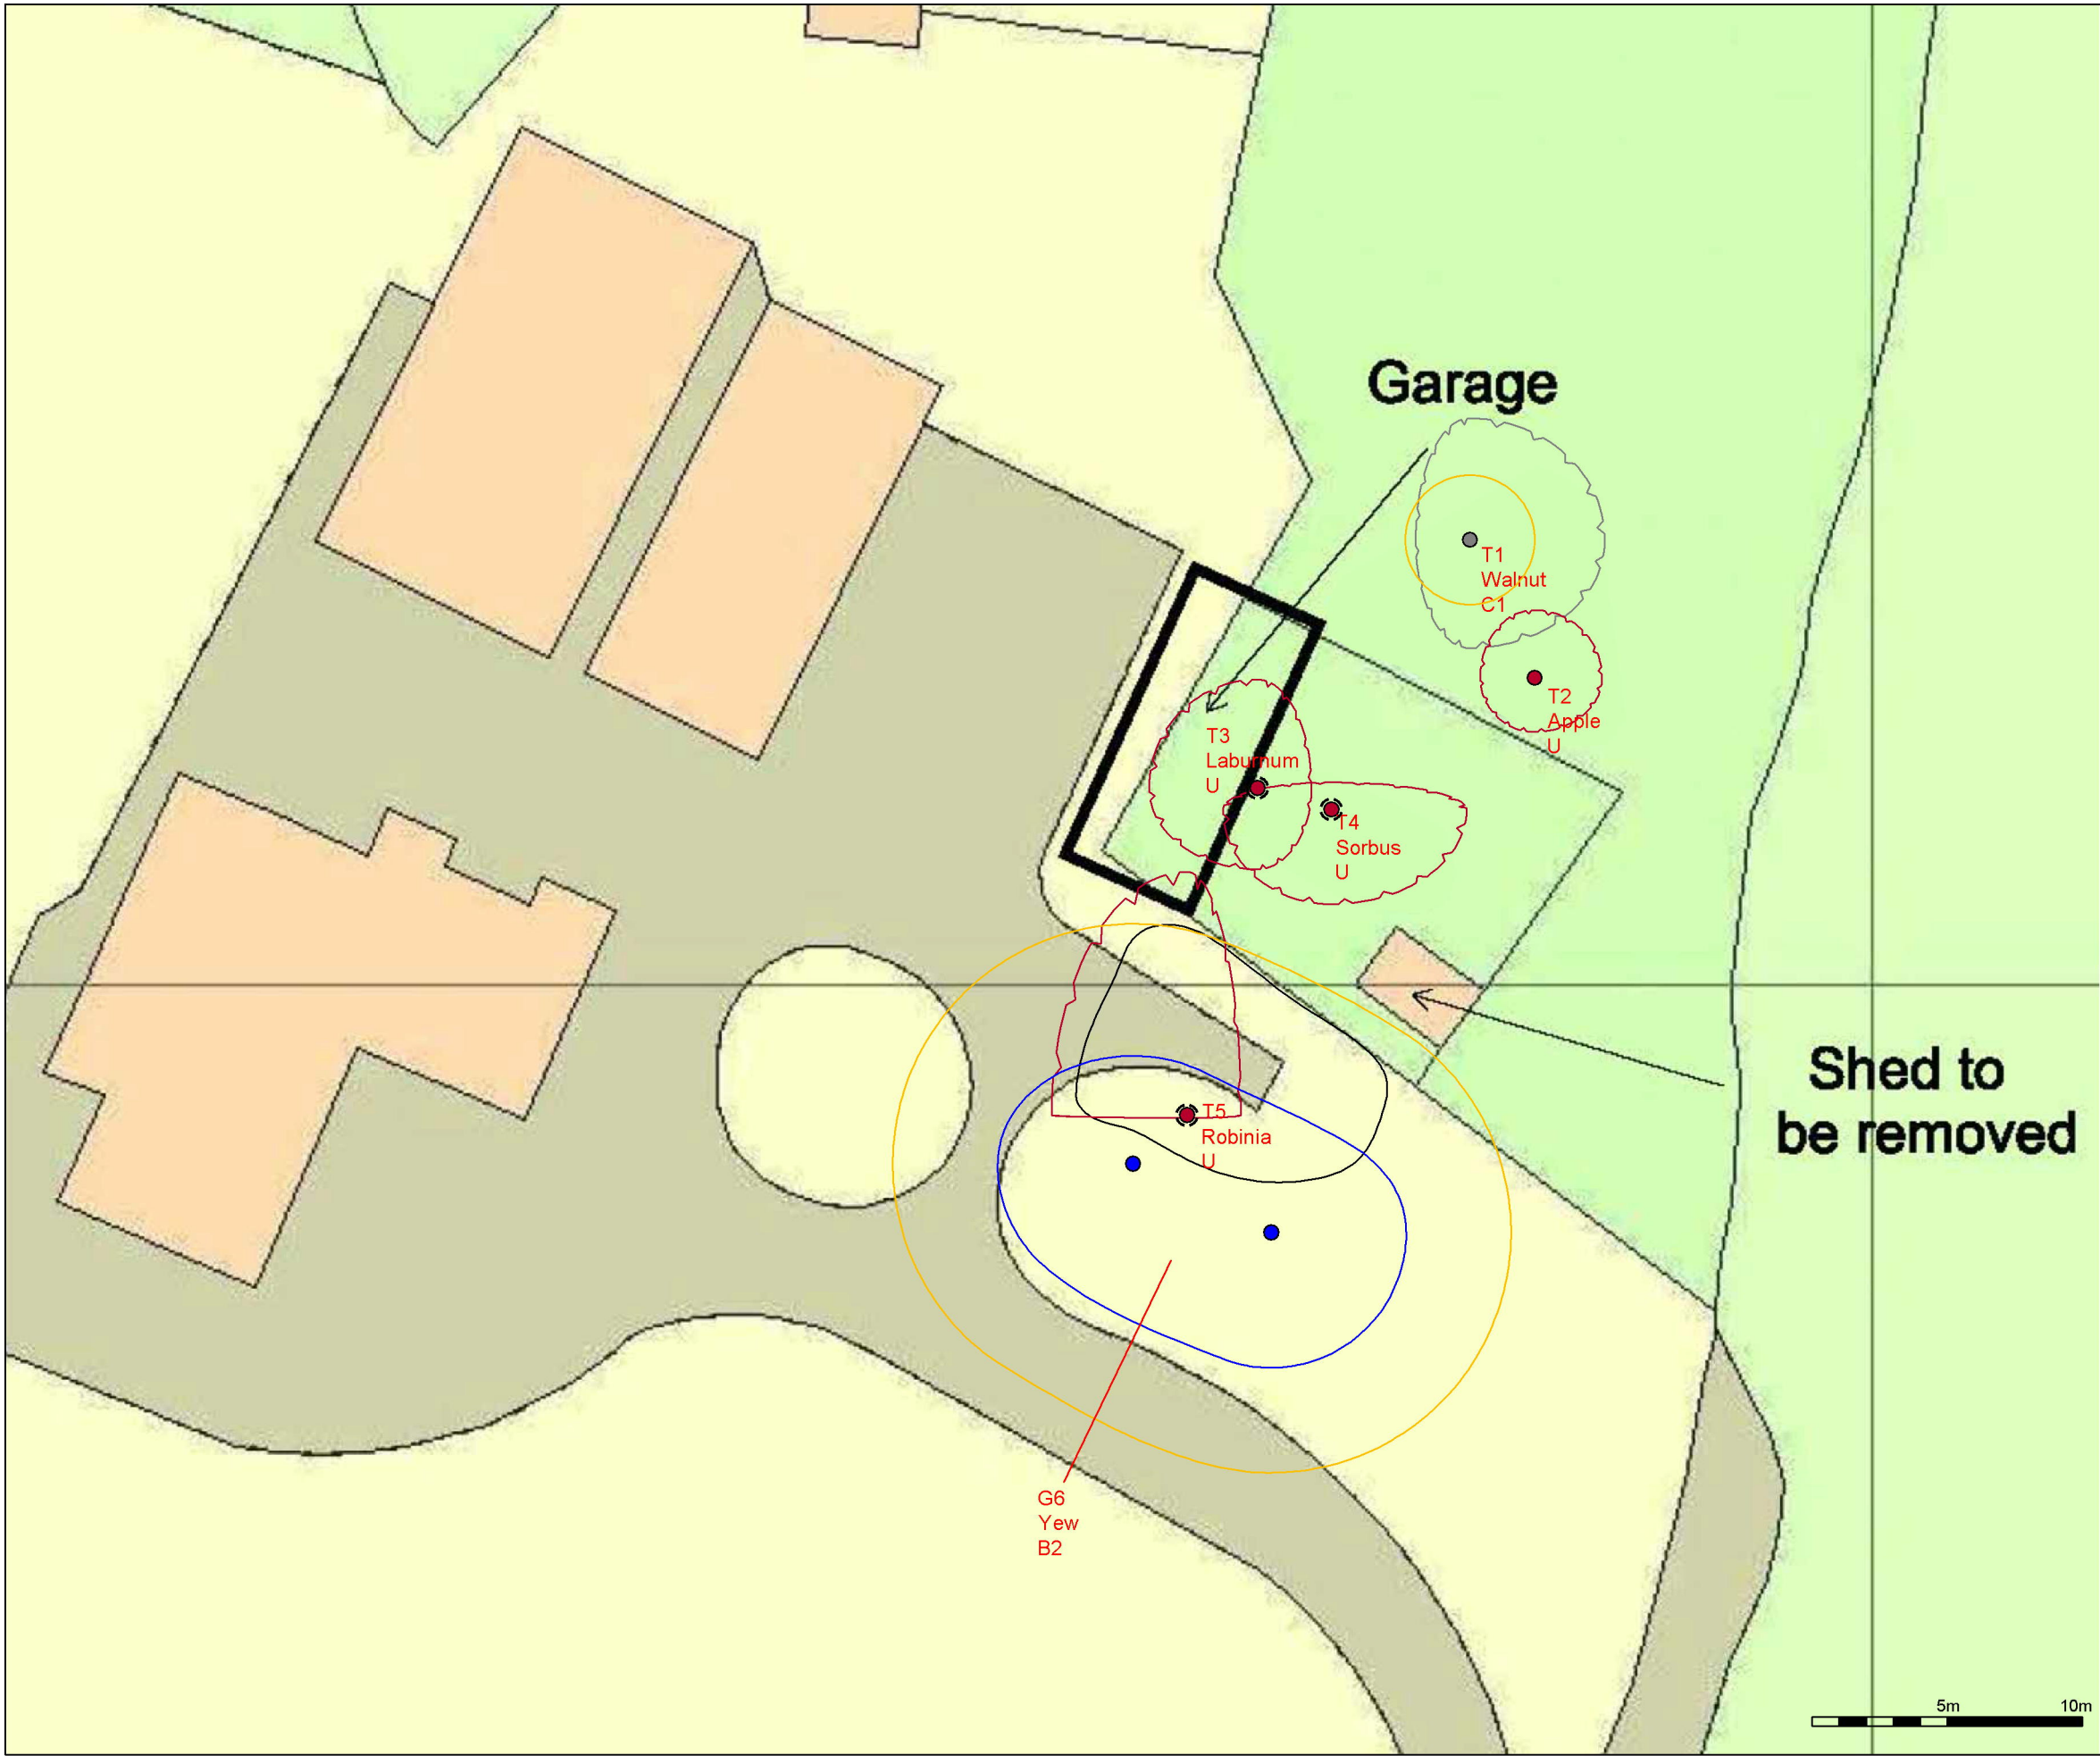

t: 07884 056 025
e: glen@ghatrees.co.uk
www.ghatrees.co.uk

Site: Old Selsfield, Selsfield Road, Turners Hill, Crawley, RH10 4PP	1:250 at A3
Drawing Title: Arboricultural Impact Assessment	April 2026 Rev A

Key:

- Category A
- Category B
- Category C
- Category U
- Shrubs
- Tree Proposed for Removal
- Category
- Root Protection Area
- Crown Spread
- Tree Number
- Species
- Category

NOTE: All tree/group numbers have approximate locations.