
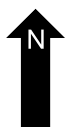
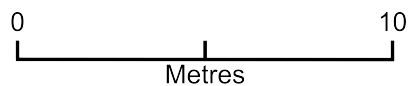


Top Store 101, South Road, Haywards Heath, RH16 4LR

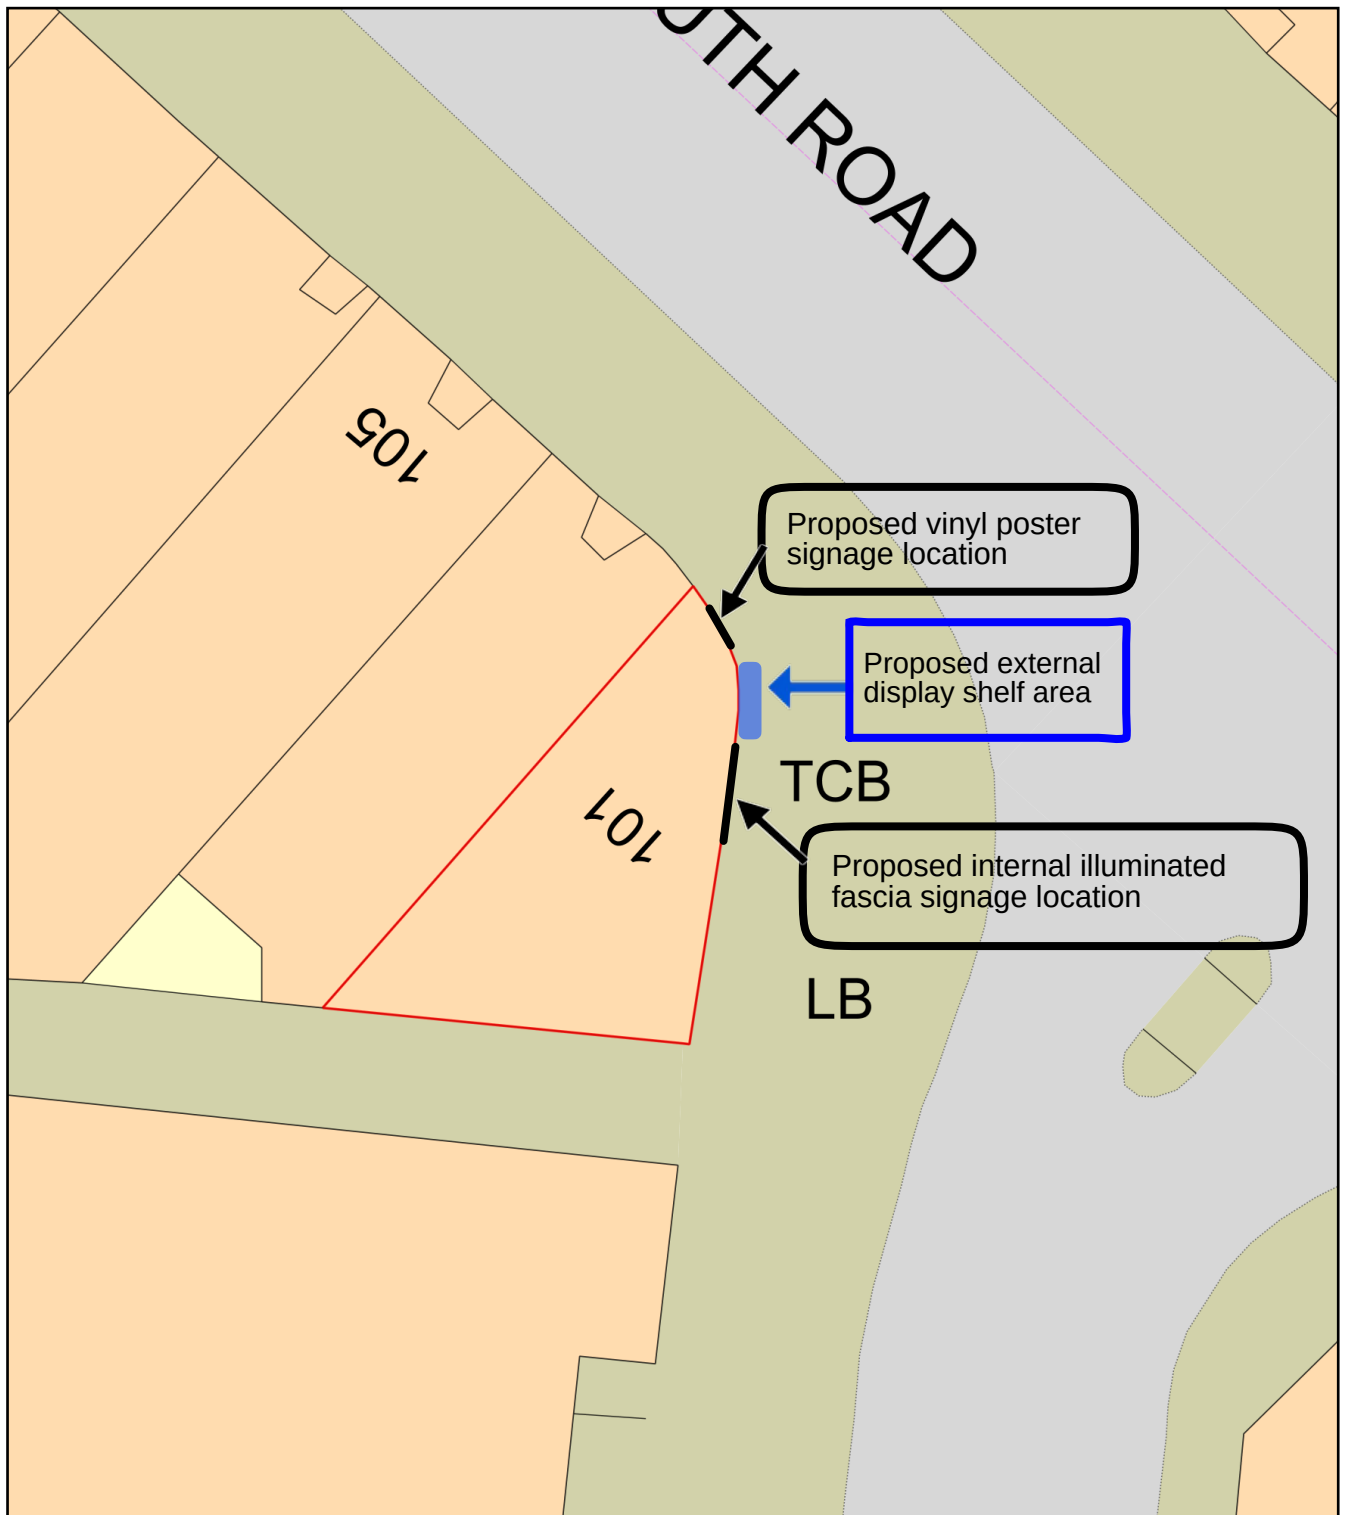

Plan Produced for: Mr AKAM HAMA HASSAN

Date Produced: 26 Mar 2026

Plan Reference Number: TQRQM26085004716153

Scale: 1:200 @ A4