


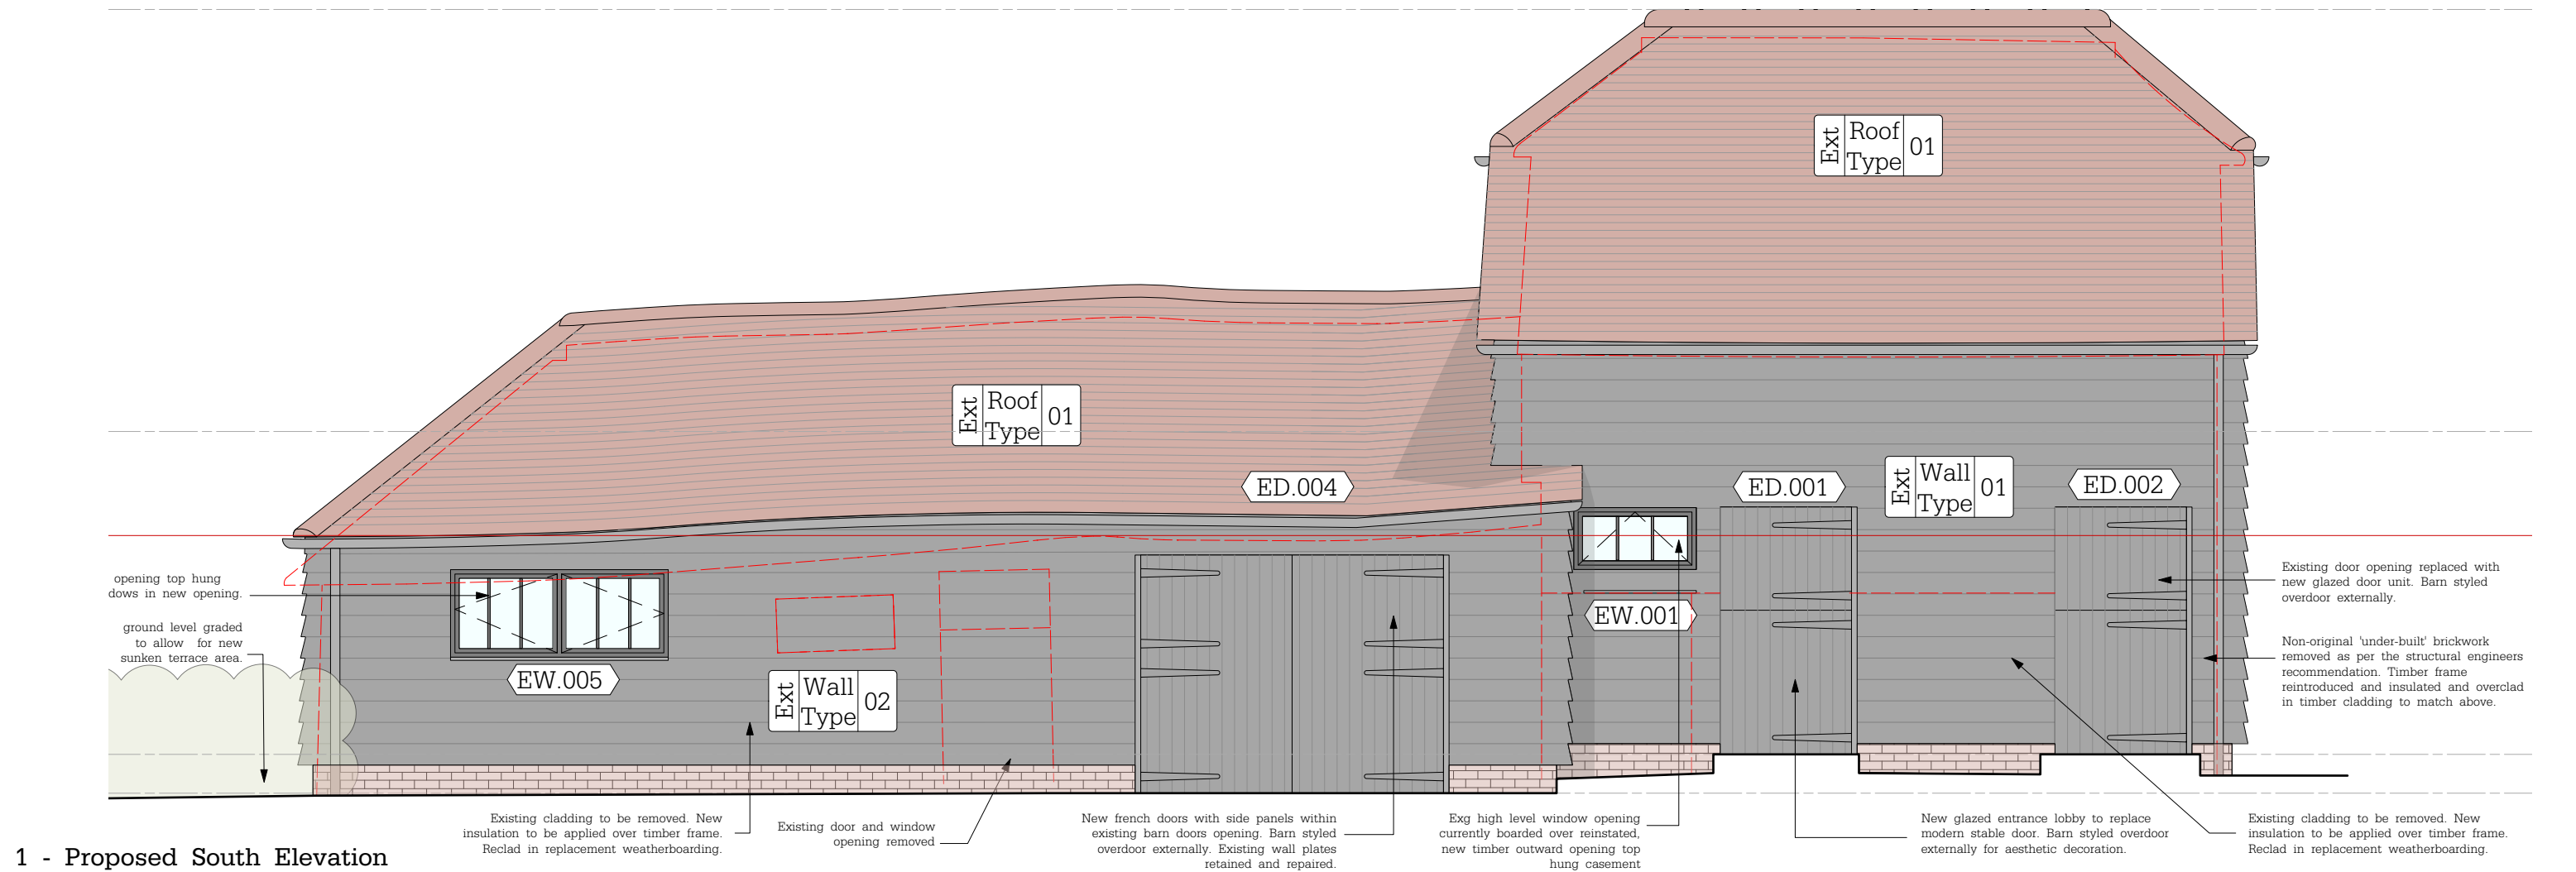

1 - Proposed South Elevation