


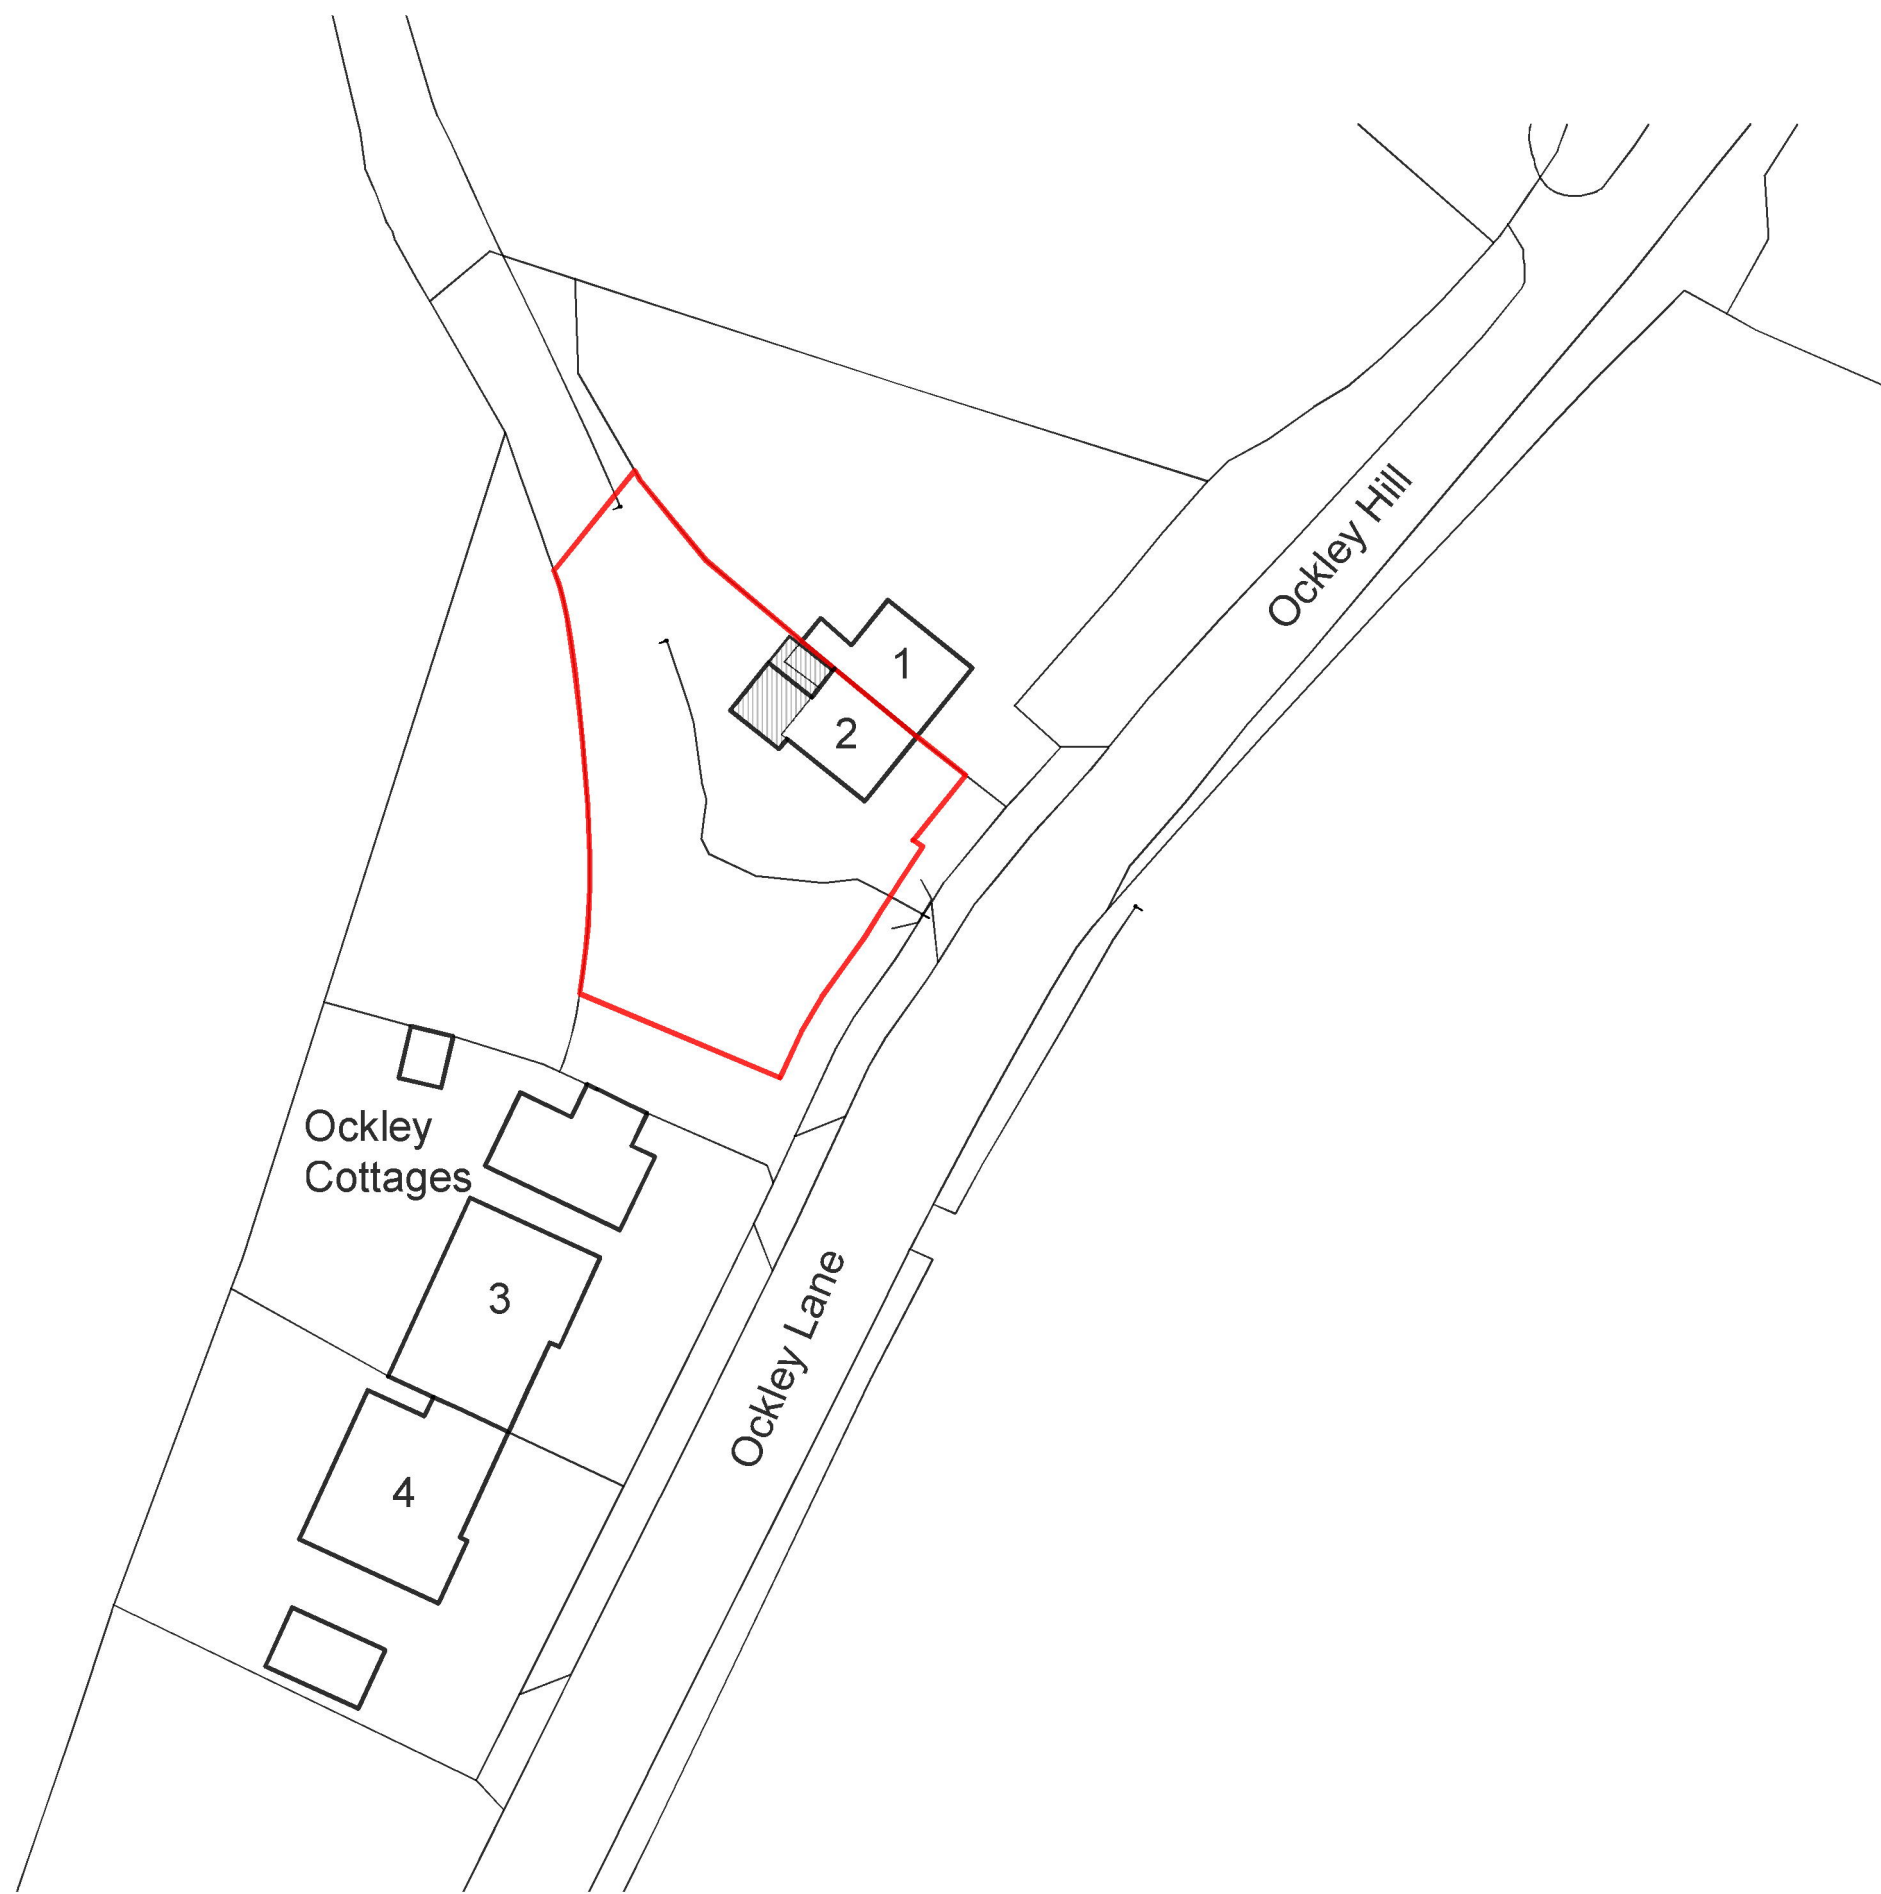


Block Plan - 1:500 scale

LIGHTBOX


ARCHITECTURE
L I M I T E D

121 Greenbank Avenue
Saltdean
East Sussex
BN2 8QP


07754 093827
email: info@lightboxarchitecture.com
web: www.lightboxarchitecture.com

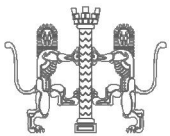


© Lightbox Architecture Limited (UK) - 2025

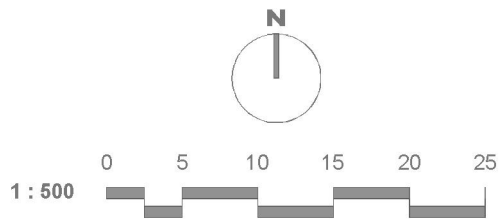

Client
Shaun Malins
Address
**2 Ockley Cottages
Ockley Lane
Hassocks
West Sussex
BN6 8NY**

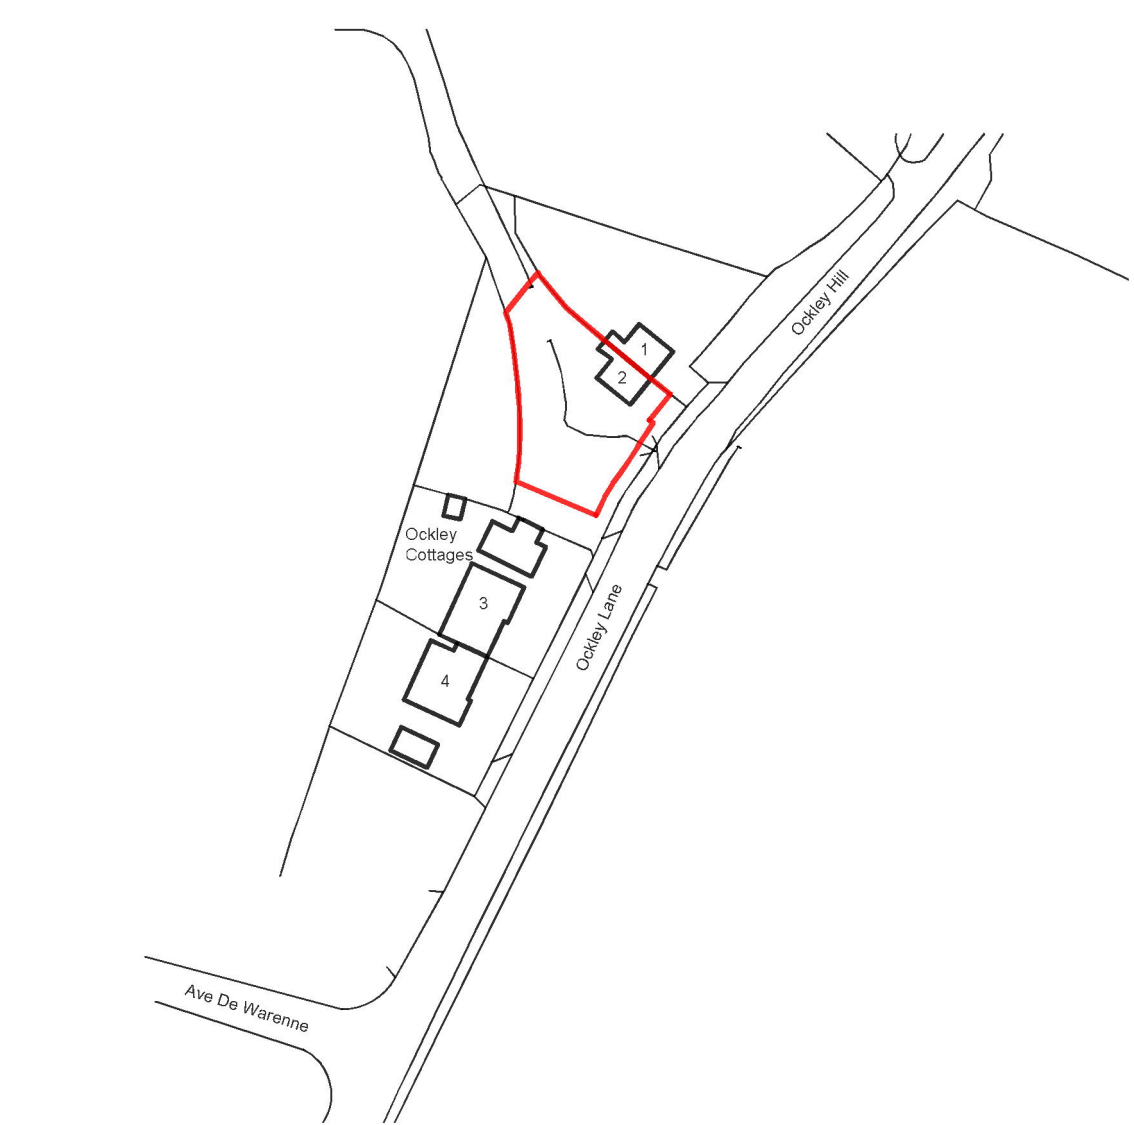

Location Plan - 1:1250 scale

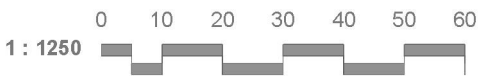

Drawing Site Location & Block Plans				Drawing Number		Revision	
				22/133/LOC		A	
PRELIMINARY / PLANNING / BUILDING REGS							
Rev.	Date	Description	By	Scale	Date	By	
A	12/04/2026	Scheme amended following feedback	AB	As Indicated @ A3	14.12.2025	AB	