



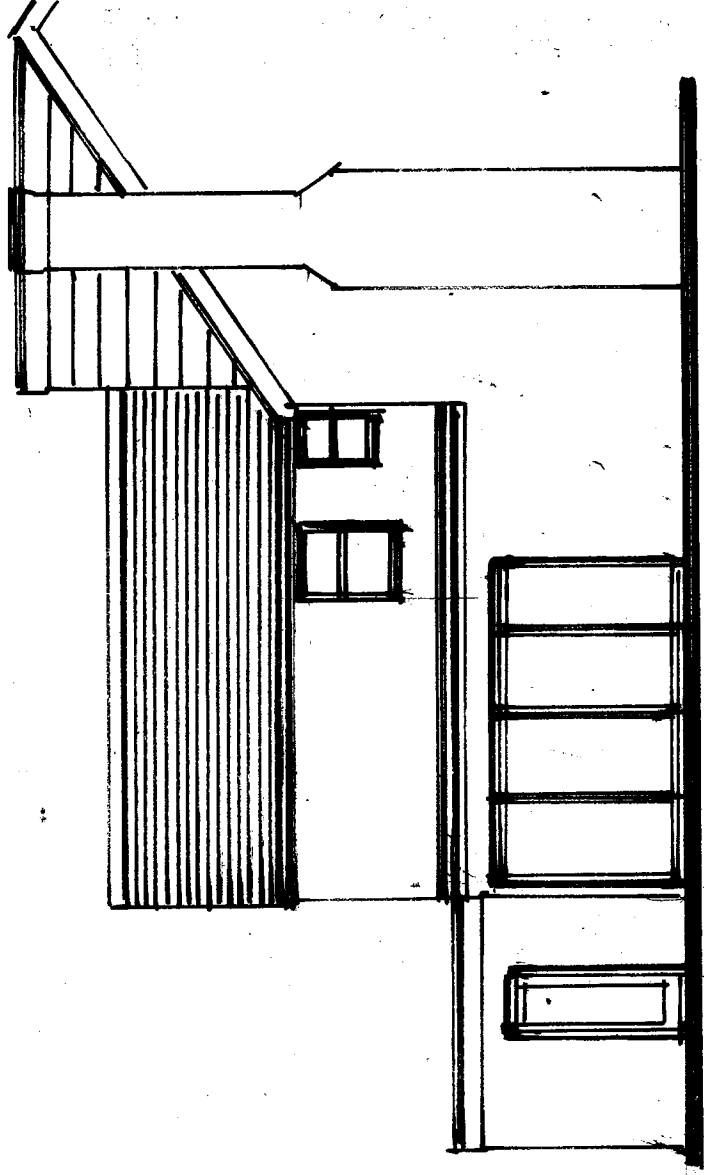


Scale Bar 1:100

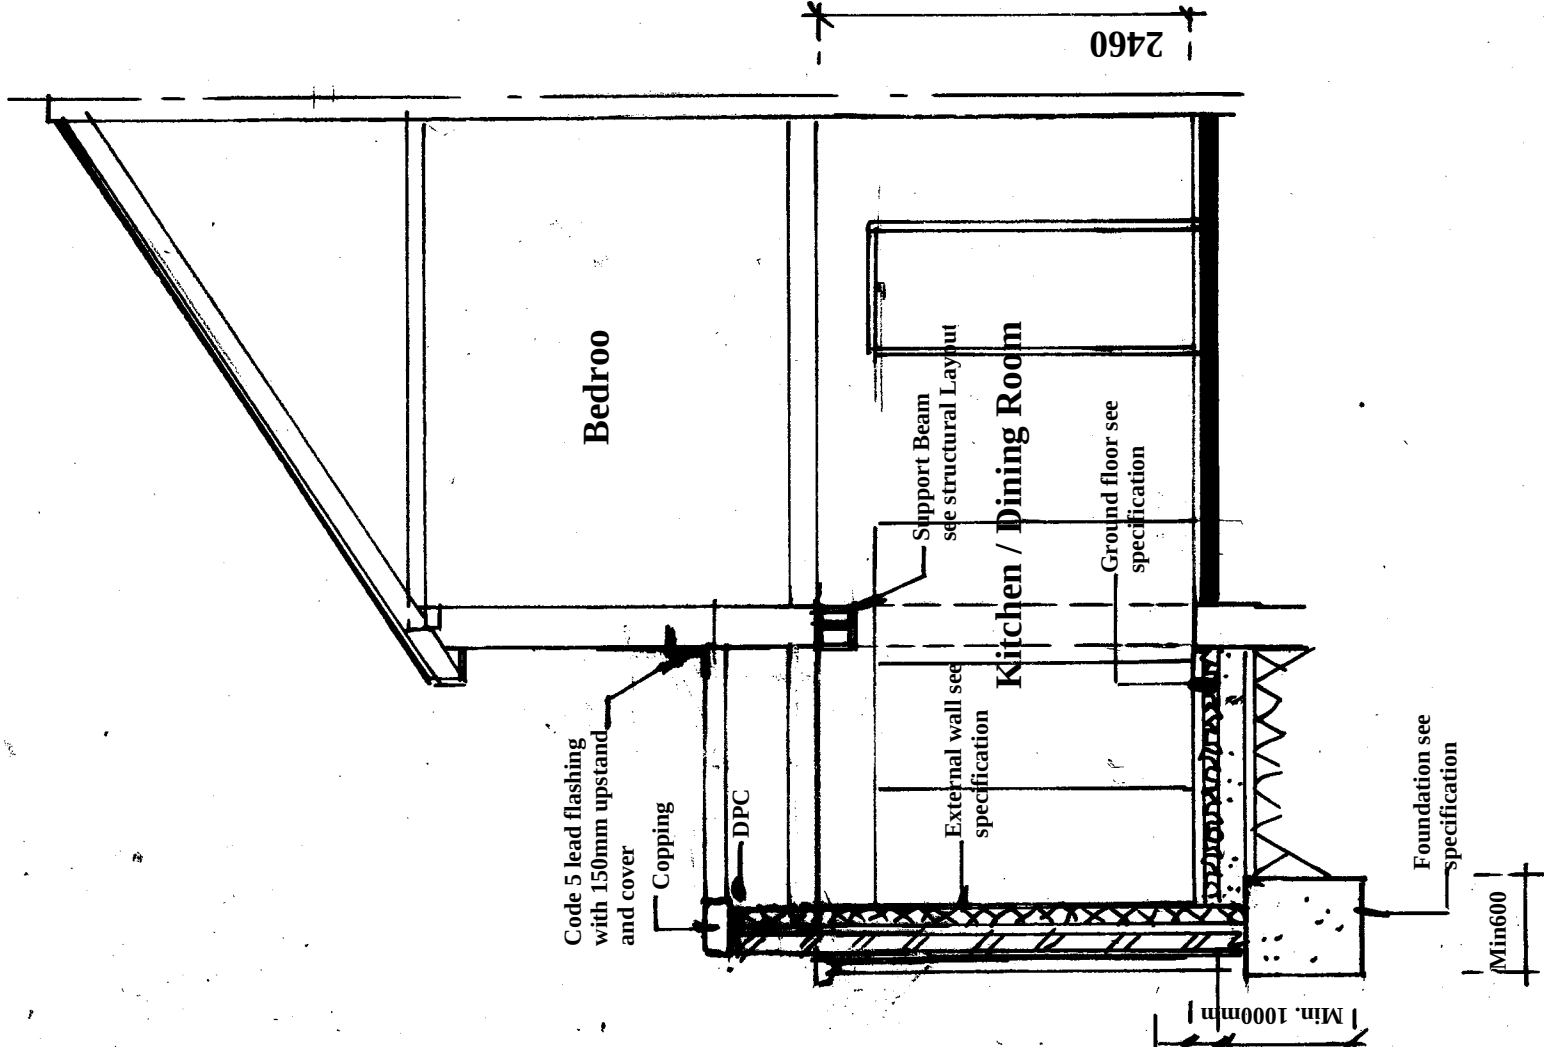

Scale Bar 1:50



Left Side

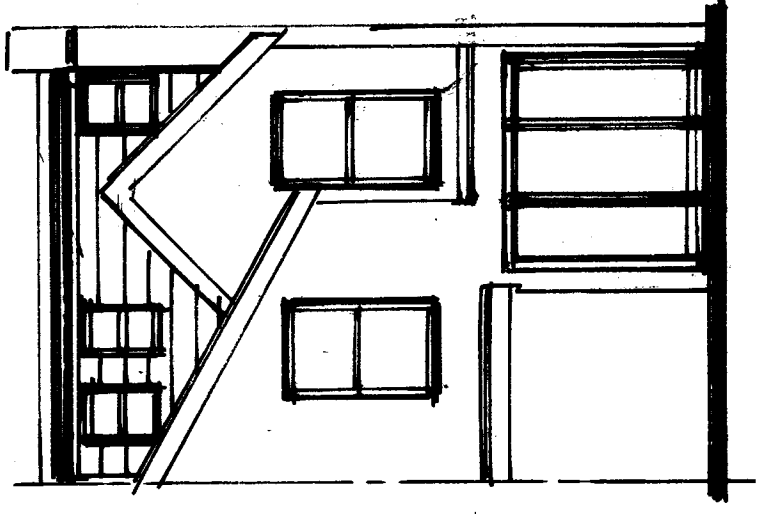

Rear

All external materials are to match the existing

Amendments			Date
Client			

Mr & Mrs Pelczer

Site Address

12 Queens road
Haywards Heath
West Sussex
RH16 1EB

Proposal

Loft Conversion

Drawing Title Proposed Elevations and section

Date 24/10/24 Drawn S. Burrows

Scales

1:50 1:100

Proposed Elevations

DWG NO.	S13299/4	REV
---------	----------	-----