


A NEW HOUSE AT

77 DUNSTALL AVENUE, BURGESS HILL, RH15 8PJ

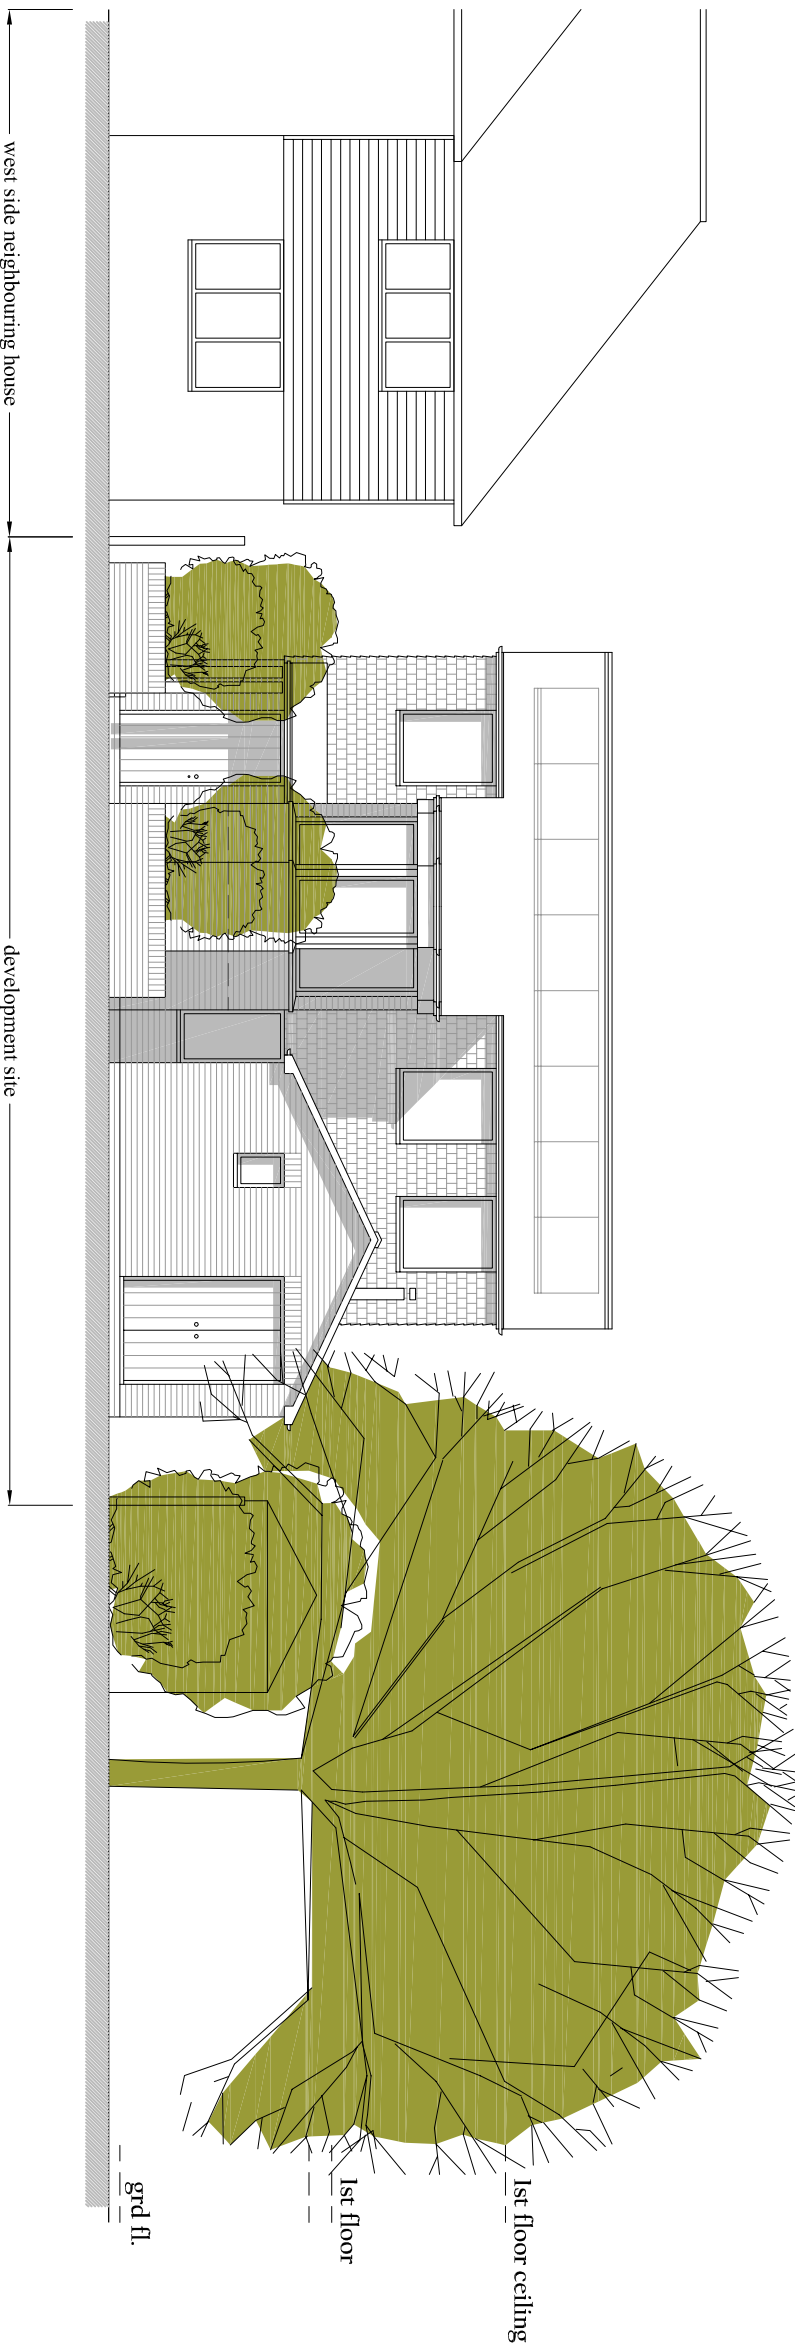


- MATERIALS:
- Walls: ground floor - red/ pink Sussex stock brickwork
1st floor - red/ orange Sussex stock hanging tiles
 - Roof: natural slate
 - Windows: duck egg blue aluminum frame windows
 - Front door and garage door: natural timber

SOUTH FACING ELEVATION 1:100



NORTH FACING ELEVATION 1:100

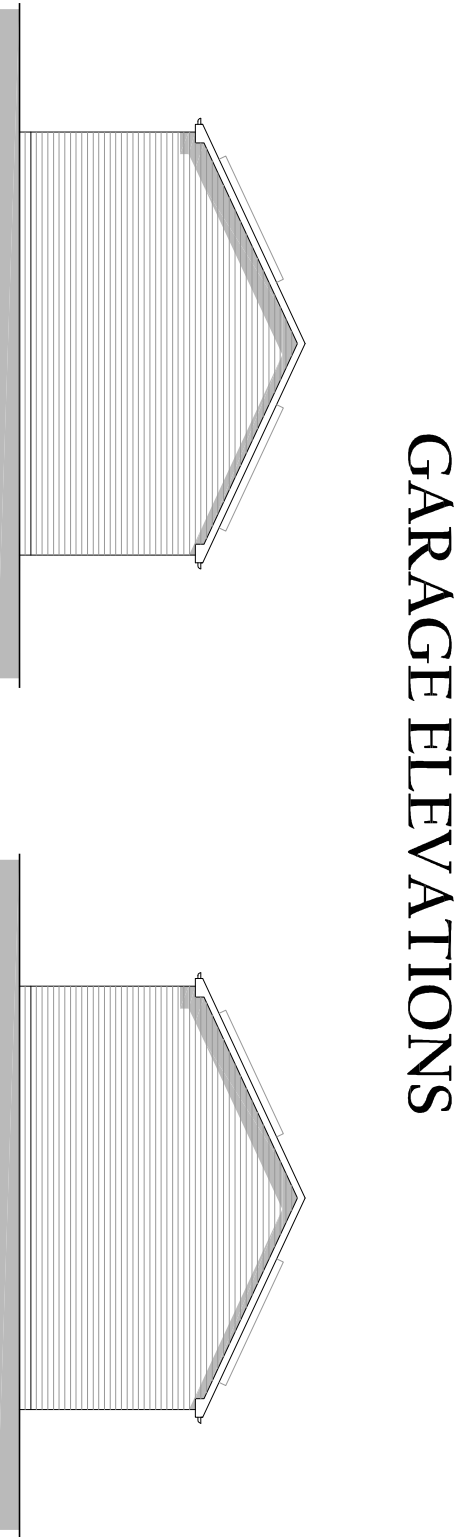

GARAGE ELEVATIONS

NORTH AND SOUTH FACING ELEVATIONS 1:100