

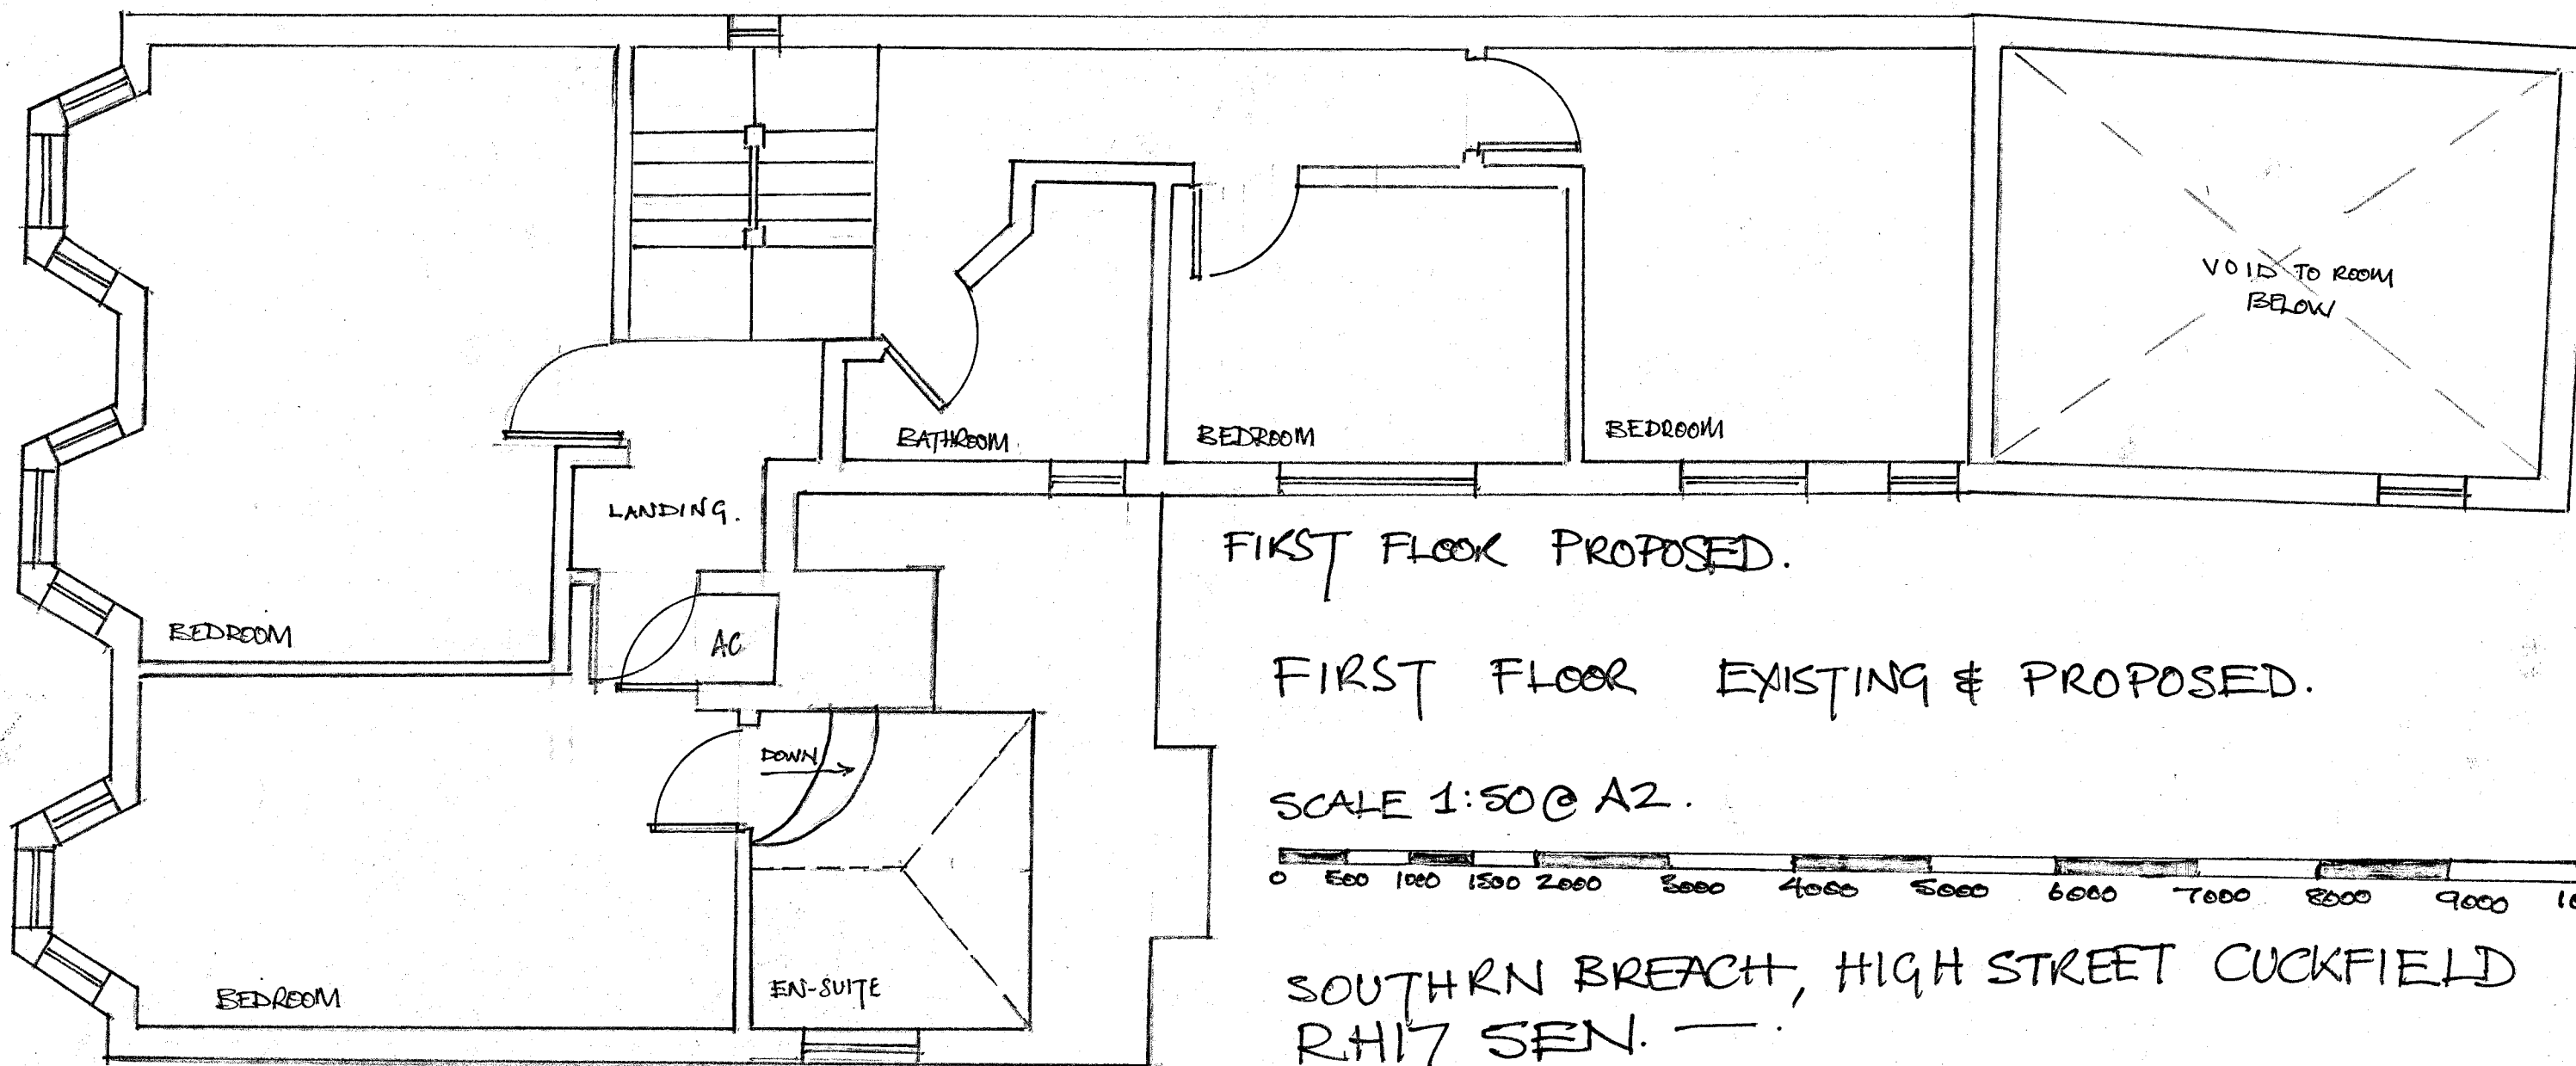


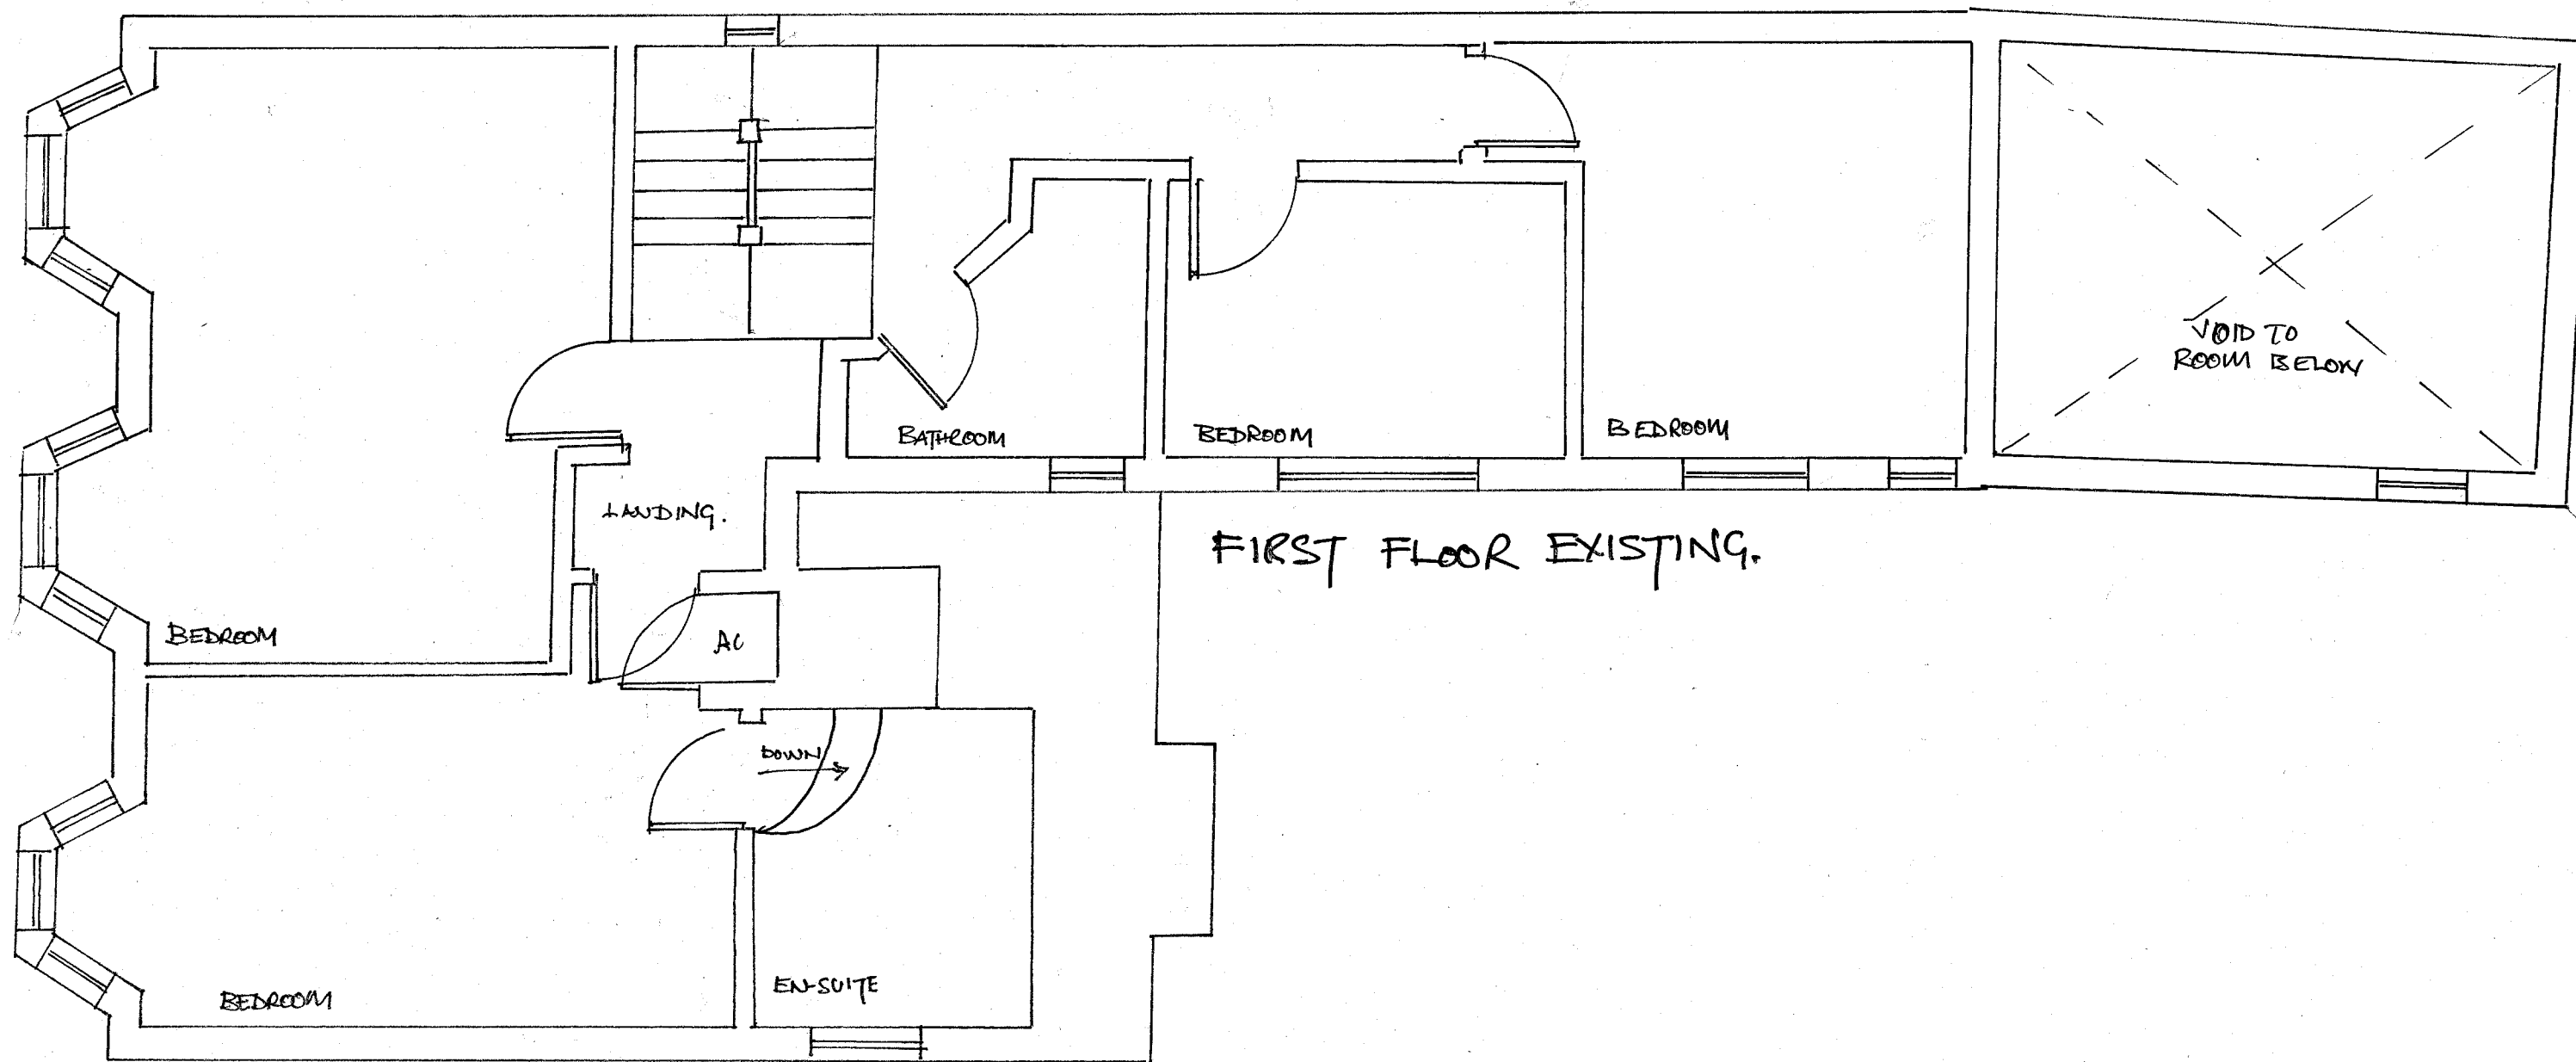

FIRST FLOOR EXISTING & PROPOSED.

SCALE 1:50 @ A2.

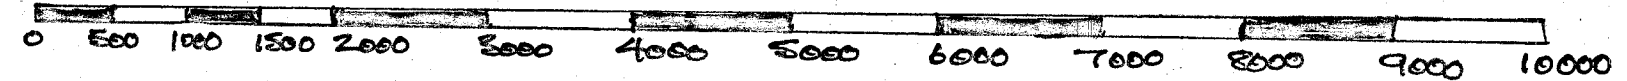

SOUTHRN BREACH, HIGH STREET CUCKFIELD
RH17 5FN. —