


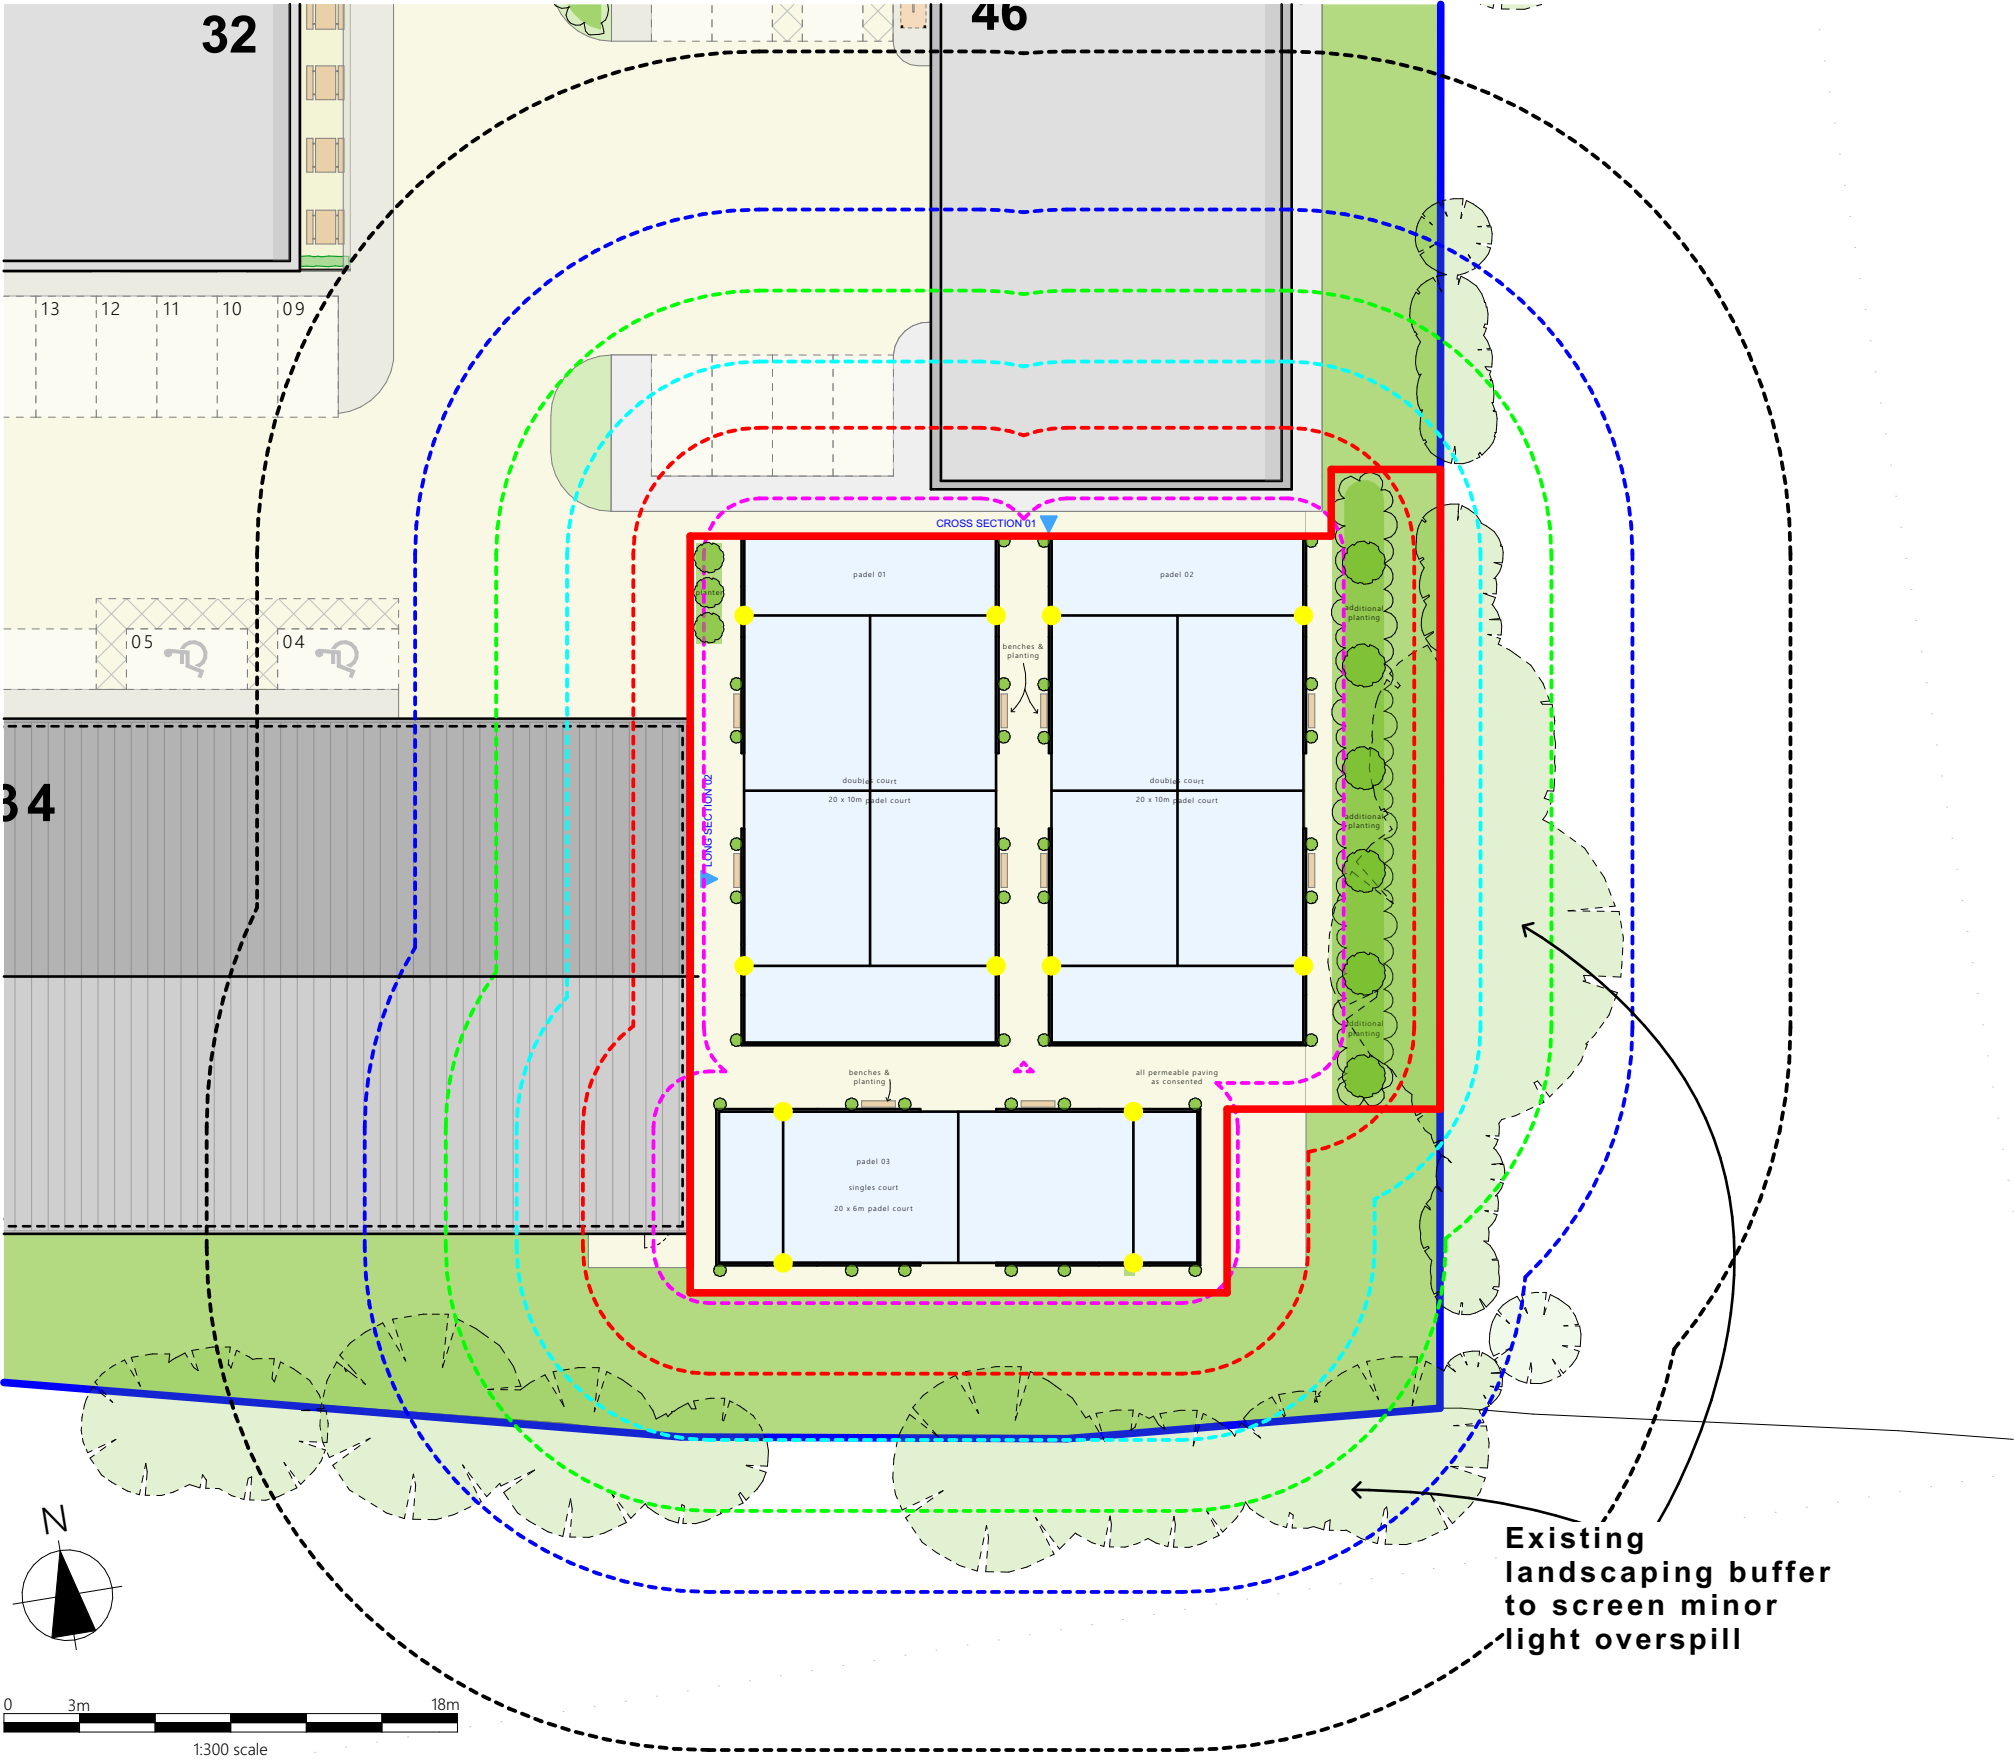

Indicative overspill lighting diagram based on LTA Padel Court Data Sheet

● Flood light position (6m high and attached to court).


Lighting manufacturer: Filux
Model: FT-21200 / F2144 - 7M

*Drawings for planning purposes only and not for technical work. All technical work, dimensions, levels and measurements to be prepared by specialist.

Lighting scheme to reflect guidance outlined in LTA Padel Court Data Sheet

Minimum Lighting performance standards for padel courts are defined as follows:-

Outdoor courts: -	Minimum illumination at ground level (Z=0)
National and International Competition	500 lux (E av) with 0.7 uniformity
Regional competition, school & recreational use	300 lux (E av) with 0.5 uniformity
Indoor courts	

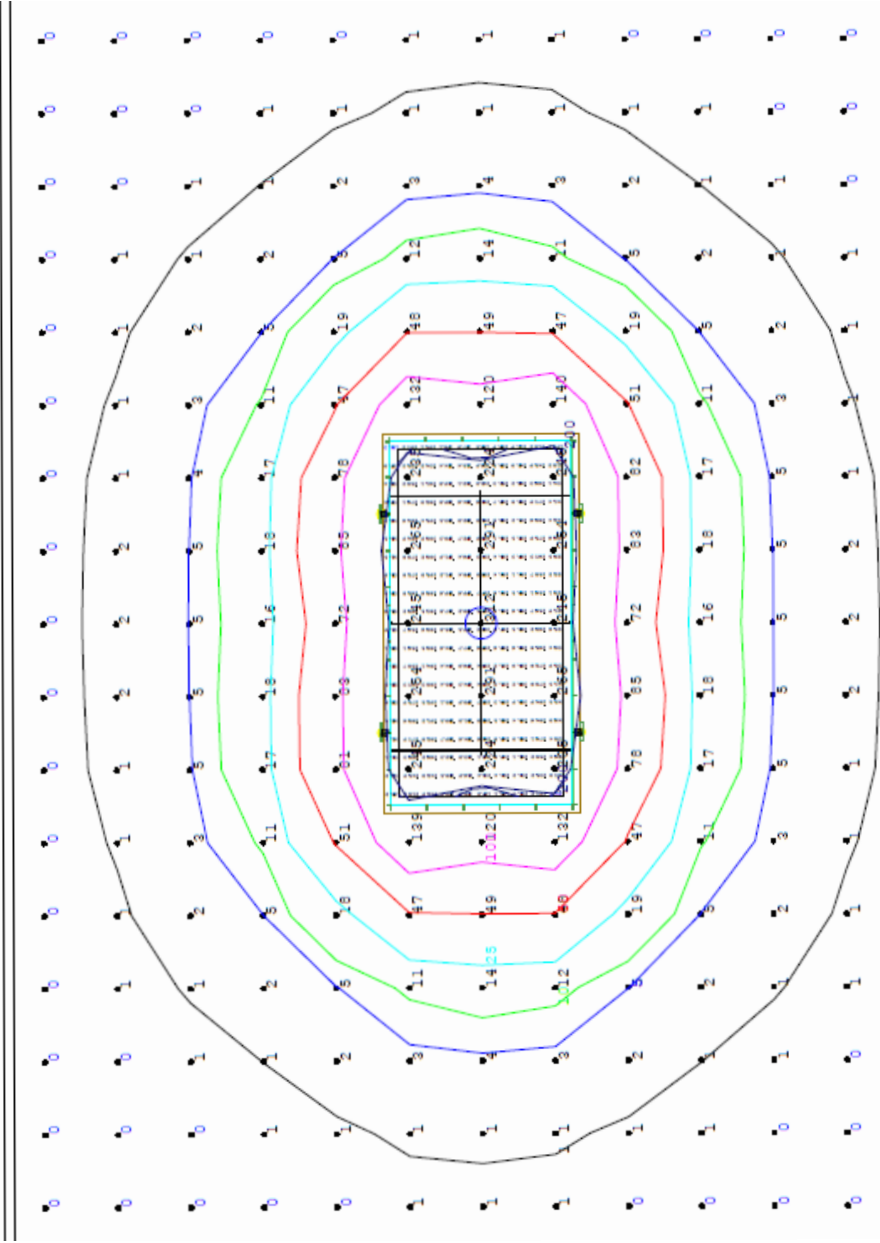

Example overspill lighting diagram, LTA Padel Court Data Sheet

Bedford Park	Project	GATEHOUSE HUB, NEAVES PARK		Status	PROJECT - STAGE - DRAWING - REVISION 2404-P-705 B
	Drawing	PROPOSED PADEL COURT LIGHTING SCHEME		Date of Issue 18/12/2025	Scale 1:300 @ A3