


*Drawings for planning purposes only and not for technical work. All technical work, dimensions, levels and measurements to be prepared by specialist.

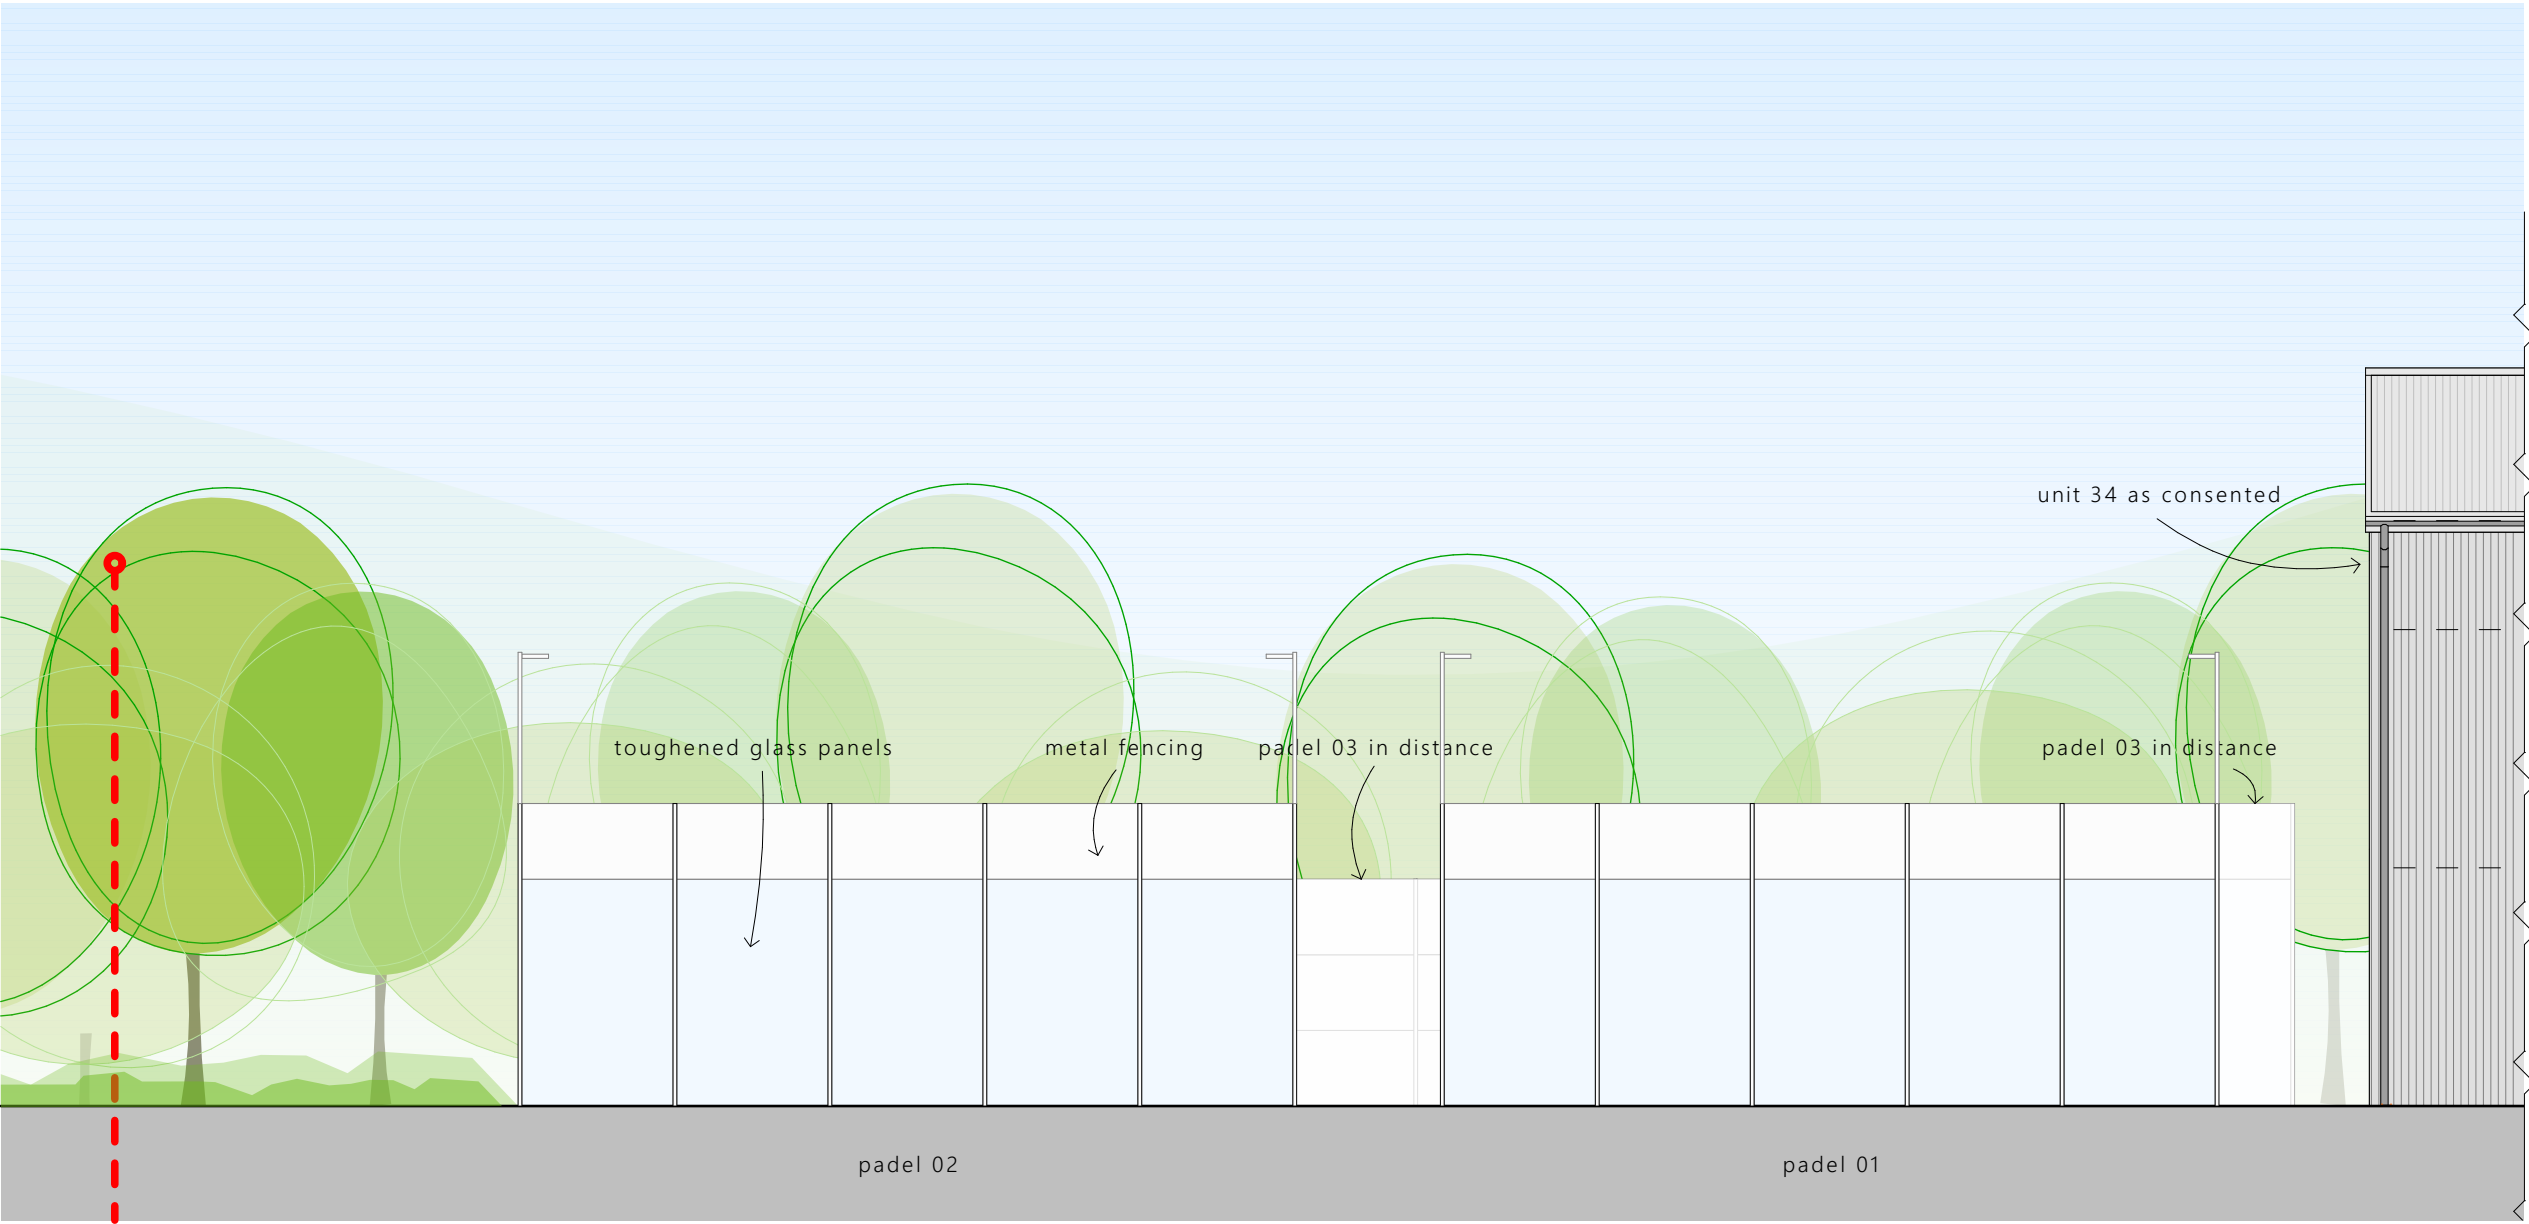

PROPOSED CROSS SECTION 01 1:100



Bedford Park	Project GATEHOUSE HUB, NEAVES PARK		Status		PROJECT - STAGE - DRAWING - REVISION 2404-P-708 A
	Drawing PROPOSED CROSS SECTION 01		Date of Issue 17/12/2025	Scale 1:100 @ A3	