


Planning Drawings - Elevations


Elevations Existing

Scale 1 : 100 2000mm

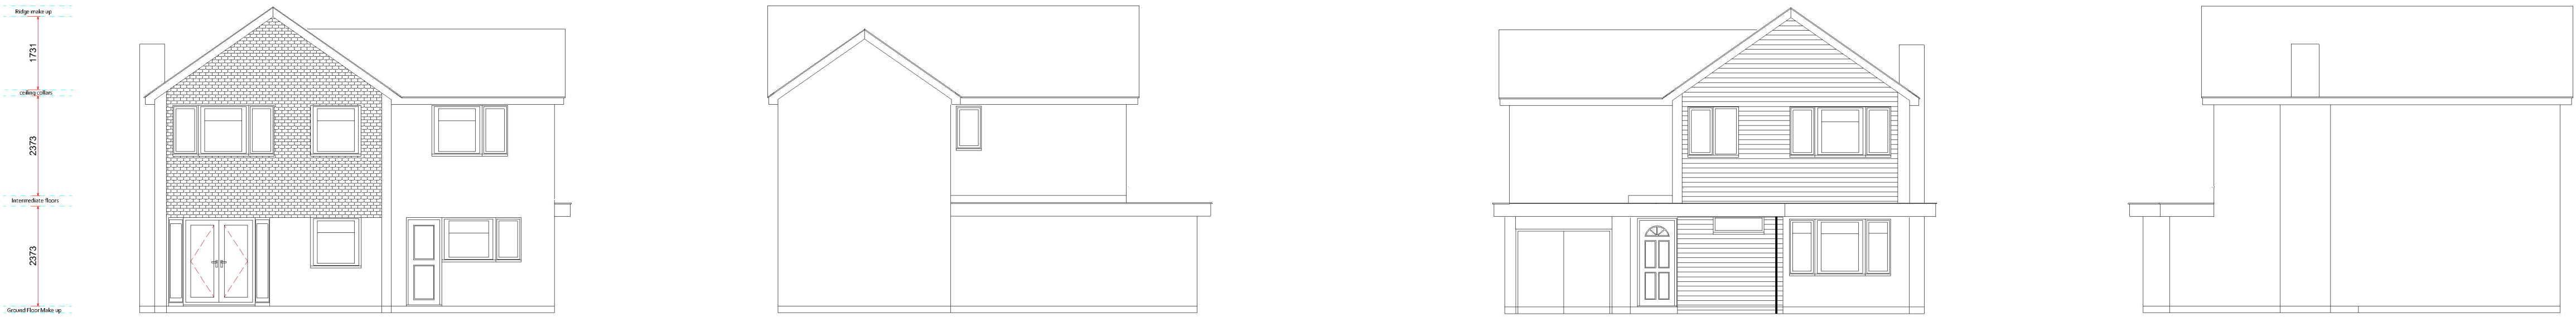

Elevations Proposed

Scale 1 : 100 2000mm

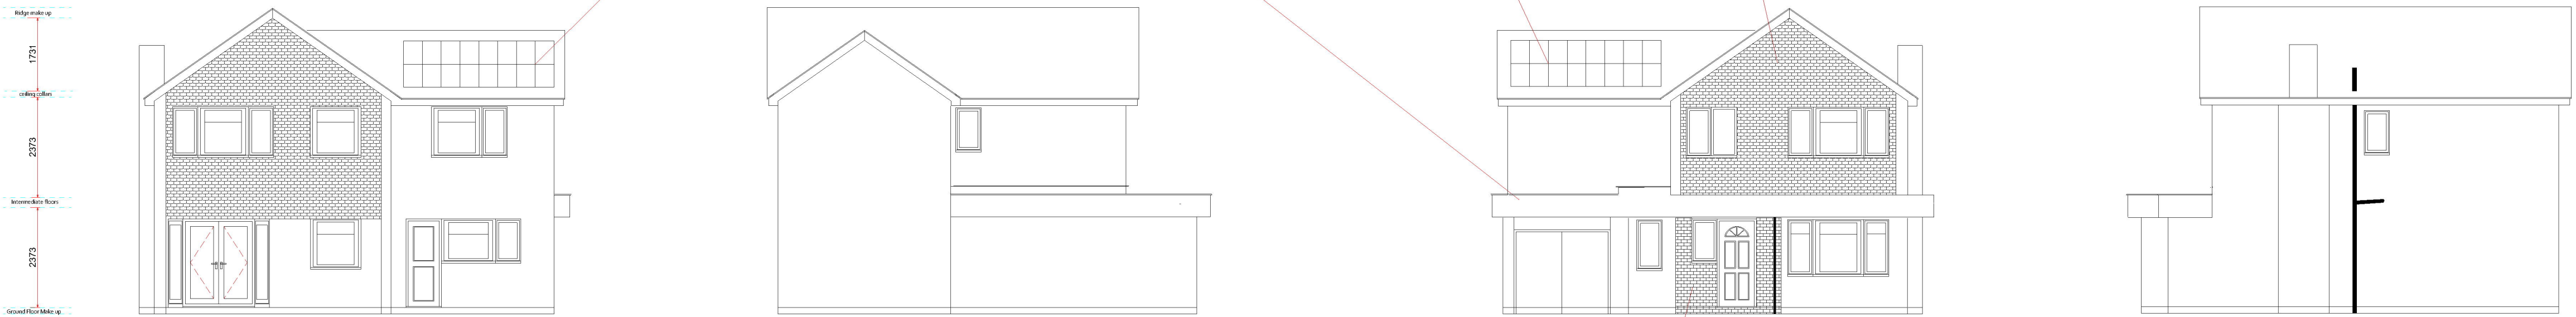

THIS IS NOT A WORKING DRAWING.

The information provided is either for client information, planning consideration or shows compliance under the building regulations. It does not purport to provide all the information necessary to carry out construction works and could be subject to variation in detail.

ALL MEASUREMENTS TO BE CHECKED ON SITE. NOTE. FITMENT SUPPLIERS SHOULD TAKE SITE MEASUREMENTS

Prior to commencement of work on site, dimensions and particulars should be checked and any discrepancies reported immediately to Jones projects Architectural DO NOT SCALE.

Client - Chris Kelly

Address - 9 Chestnut Grove,
Hurstpierpoint,
BN6 9SS

Page Size - A1 2000mm

- 1. All Dimensions In Millimetres Unless Otherwise Stated
- 2. New Roof Tiles to match existing in type ,colour & face
- 3. New facing brickwork to match existing
- 4. The requirements of the party wall act should be observed finished floor levels to match existing
- 5.No part of the existing extension ,including Foundations and gutters, should encroach the property boundary

