



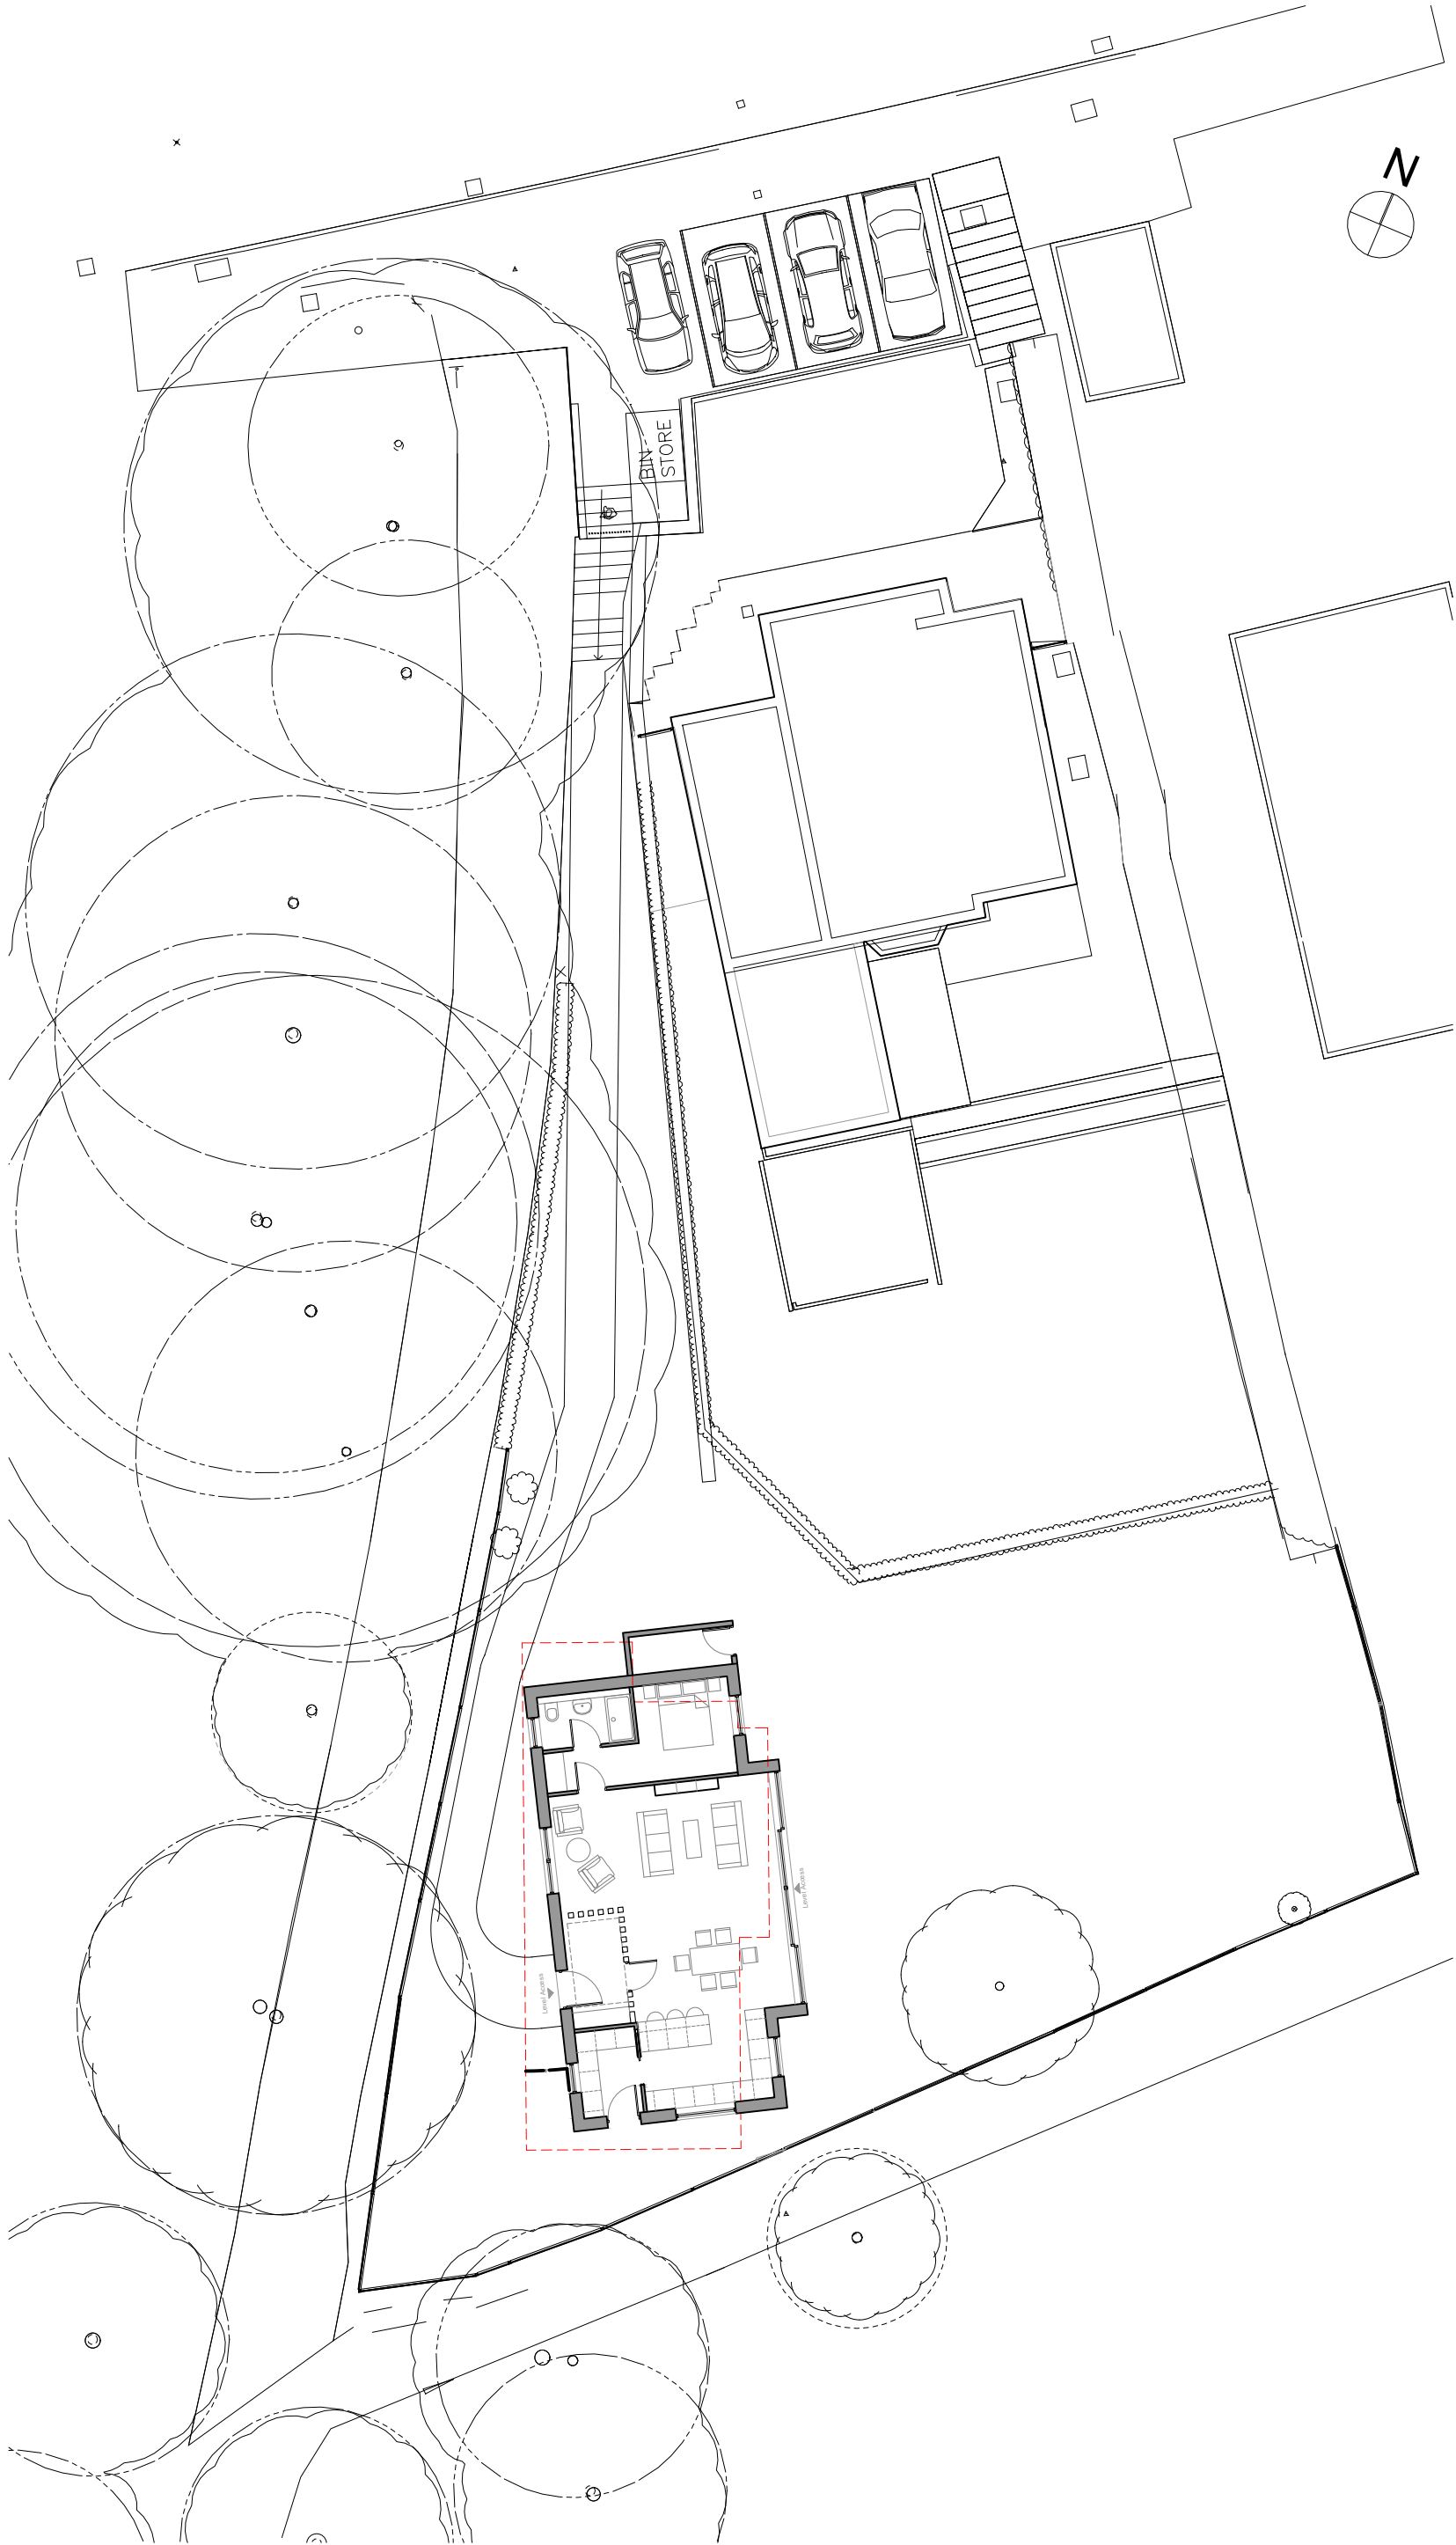

Site Plan 1-200

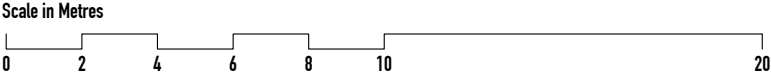

Do not scale this drawing except for planning purposes.
All dimensions to be checked on site prior to construction & manufacture.
This drawing is the property of EN Architects & is protected under the Copyright, designs and Patent Act 1988



EN ARCHITECTS

e office@enarchitects.co.uk
w www.enarchitects.co.uk
t 07954585642

PLANNING

STATUS

2 KEYMER ROAD
Proposed Site Plan

LOCATION

TITLE

job ref
187

number
002

rev
A

scale
1:100@A3