




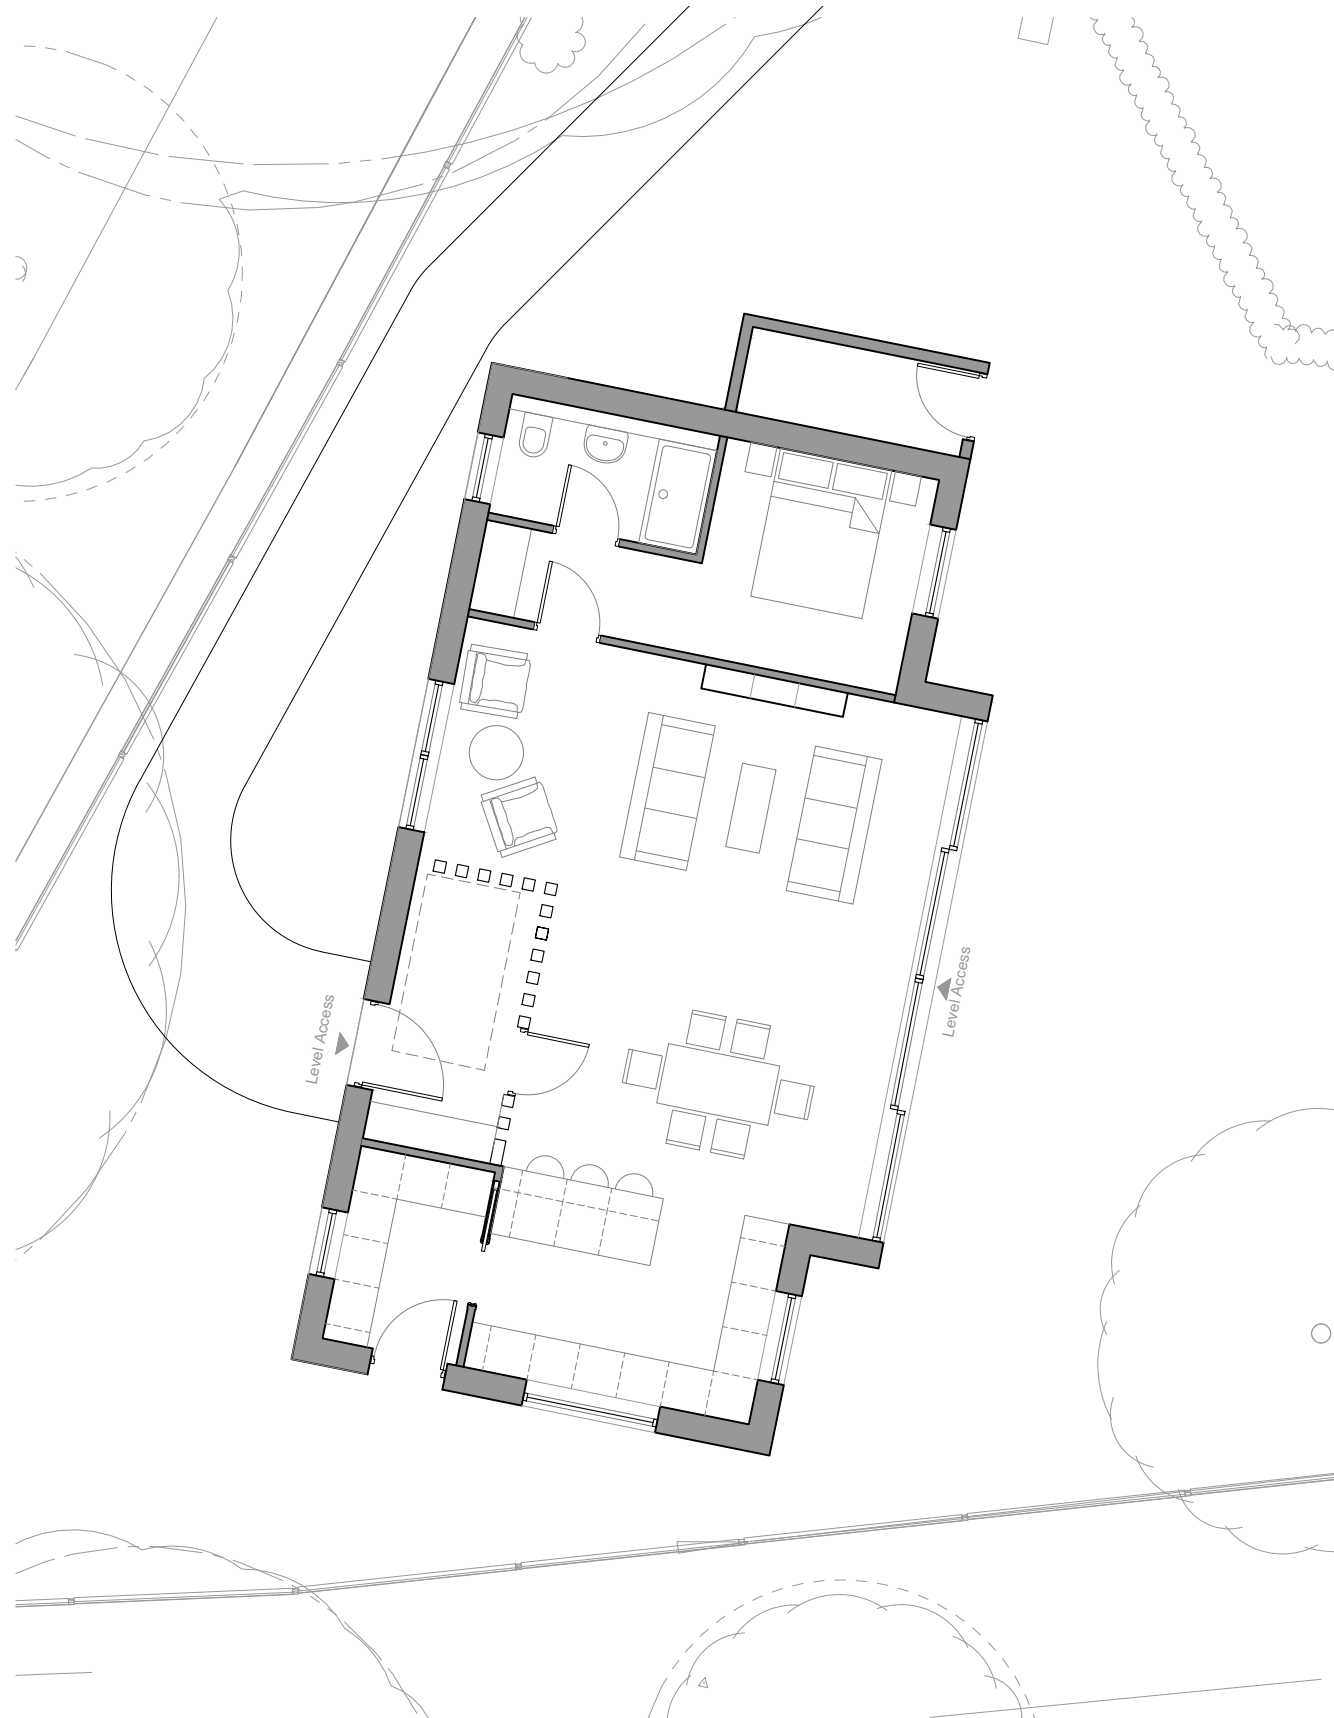

Proposed Ground Floor

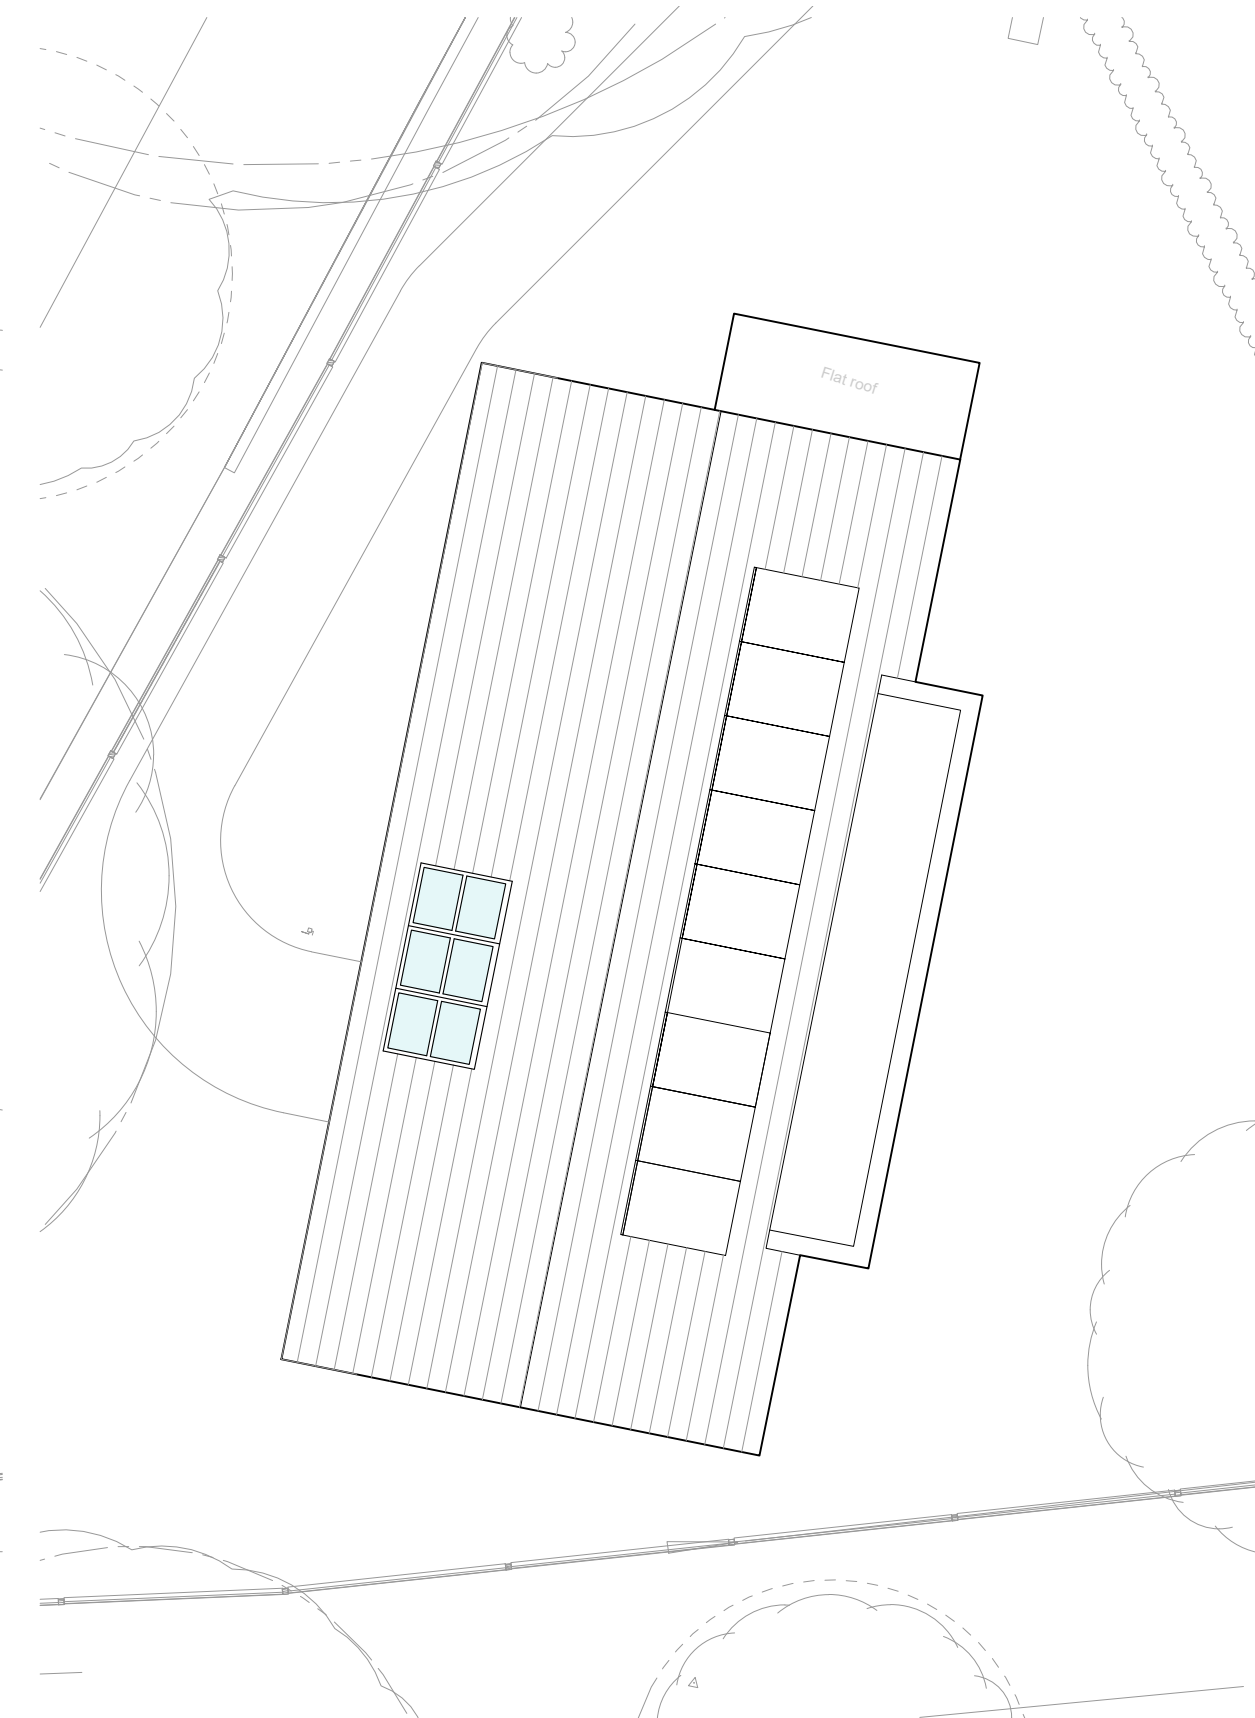

Proposed Roof Plan

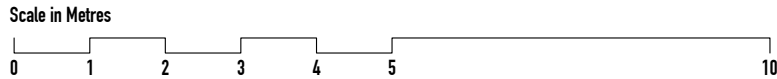

Do not scale this drawing except for planning purposes.
All dimensions to be checked on site prior to construction & manufacture.
This drawing is the property of EN Architects & is protected under the Copyright, designs and Patent Act 1988



EN ARCHITECTS

e office@enarchitects.co.uk
w www.enarchitects.co.uk
t 07954585642

PLANNING STATUS

2 KEYMER ROAD LOCATION

Proposed Floor and Roof Plan TITLE

job ref	number	rev	scale
187	150	A	1:100@A3