




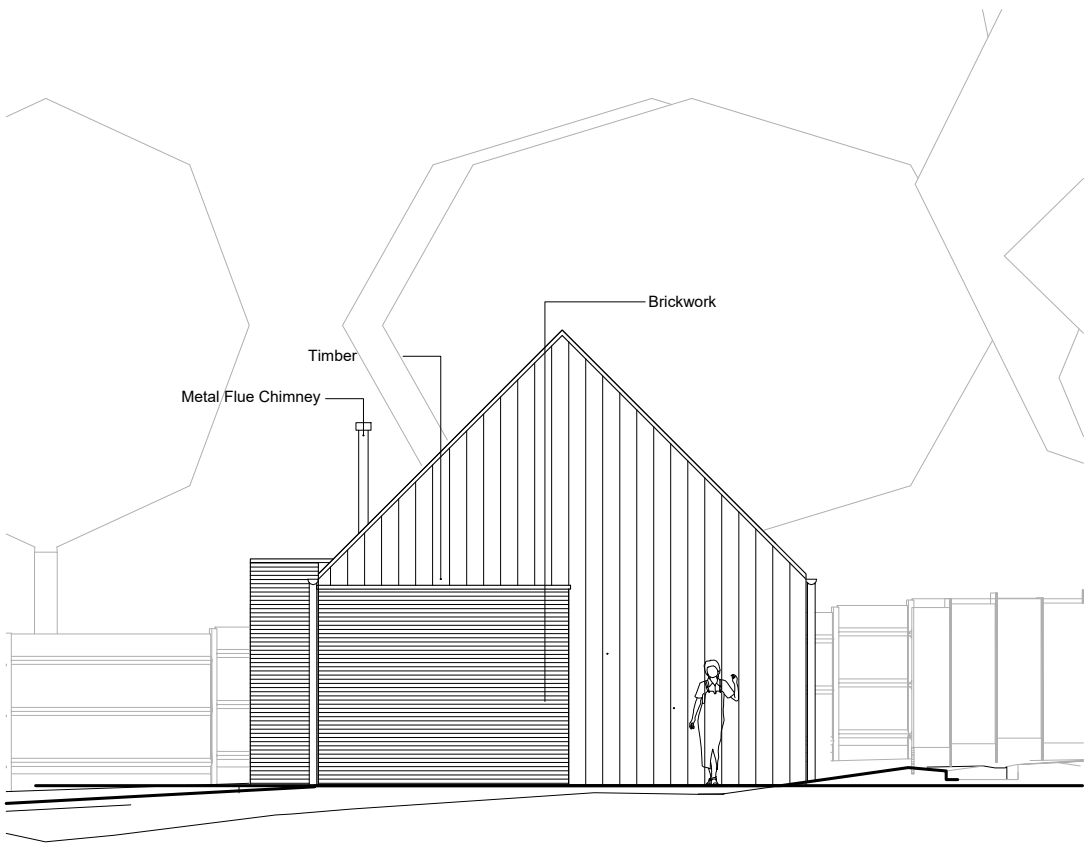


Proposed North East Elevation

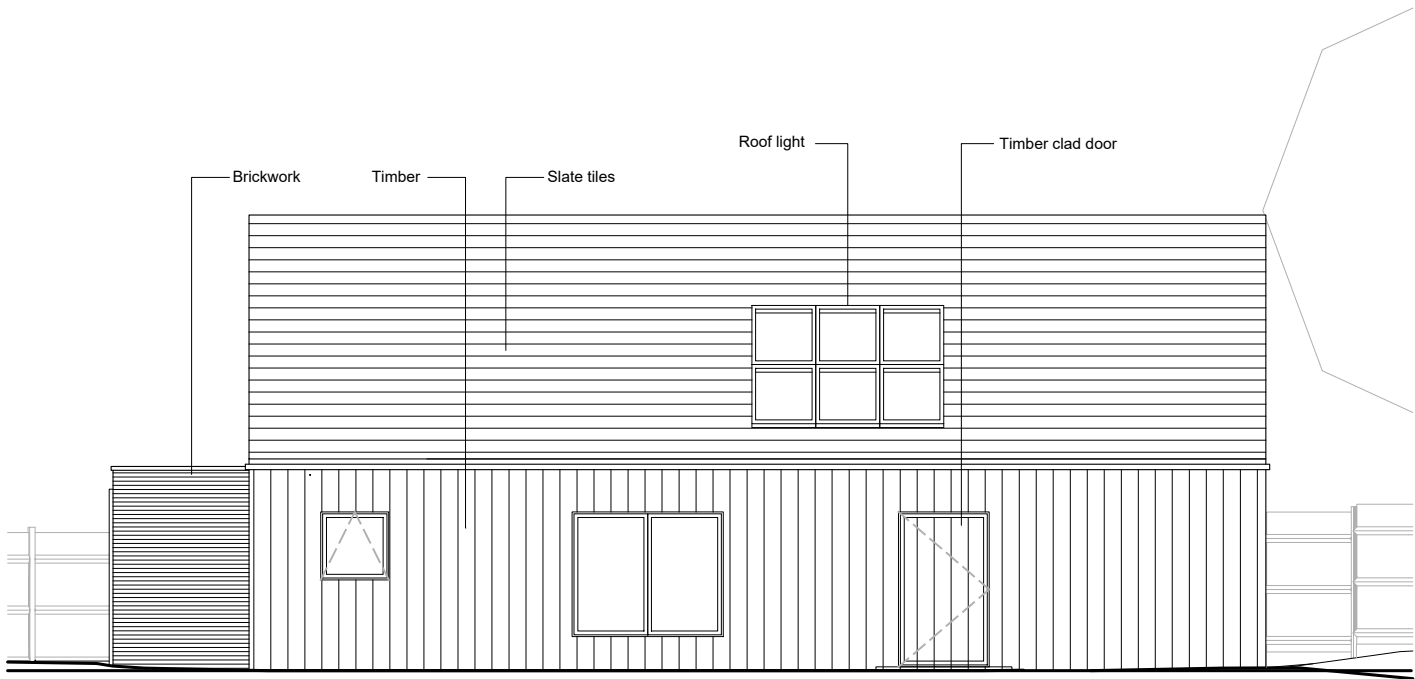


Proposed North West Elevation

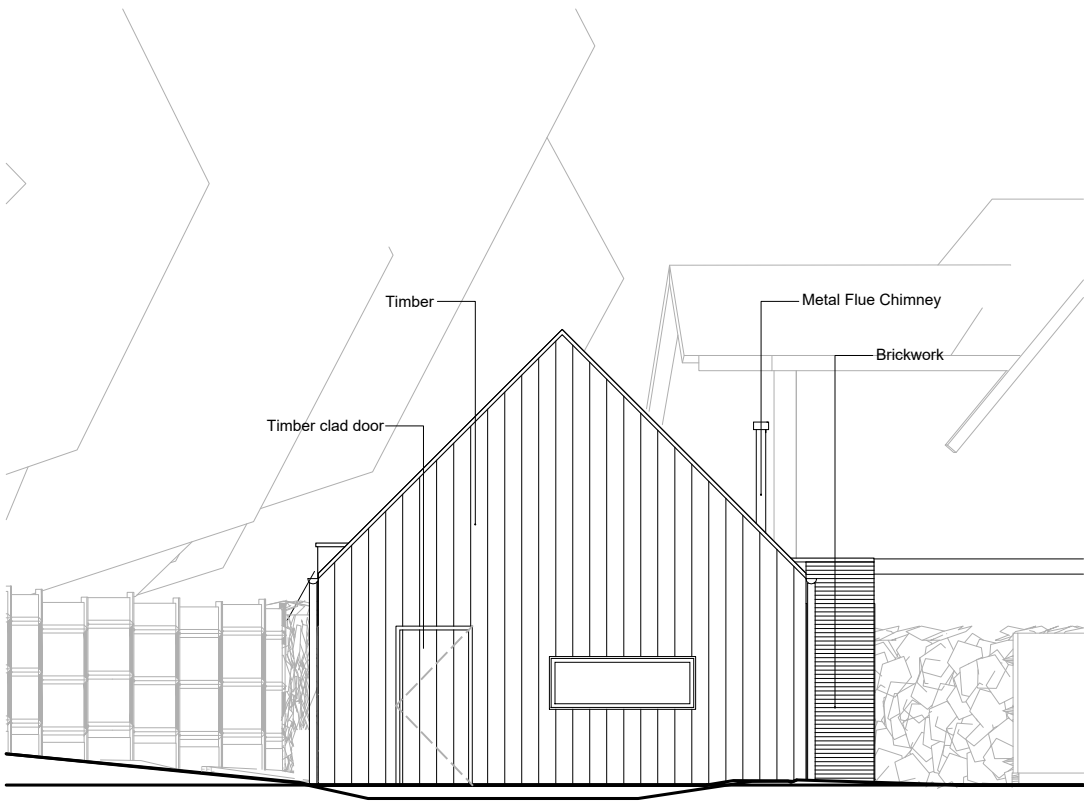

Proposed South West Elevation

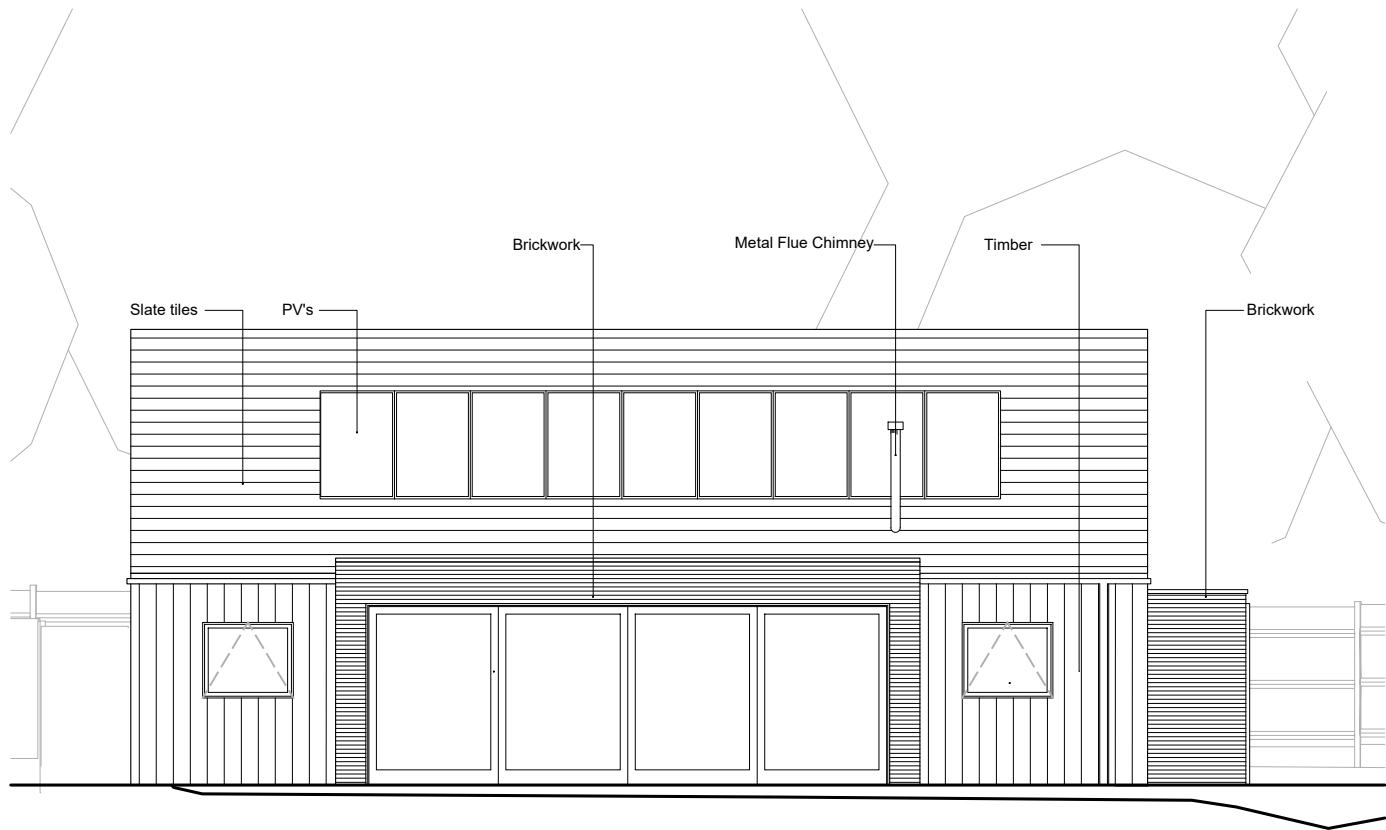

Proposed South East Elevation

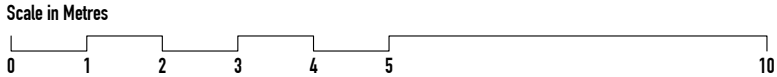

Do not scale this drawing except for planning purposes.
All dimensions to be checked on site prior to construction & manufacture.
This drawing is the property of EN Architects & is protected under the Copyright, designs and Patent Act 1988



EN ARCHITECTS

e office@enarchitects.co.uk
w www.enarchitects.co.uk
t 07954585642

PLANNING

STATUS

2 KEYMER ROAD

LOCATION

Proposed Elevations

TITLE

job ref

187

number

200

rev

A

scale

1:100@A3