




- GENERAL NOTES (AS EXISTING DRAWINGS)
- 1) These drawings record existing conditions as observed at the time of survey and from available information. No opening-up or intrusive investigation has been undertaken unless expressly noted. Concealed construction, foundations, services and structural elements are assumed.
 - 2) Dimensions shown are indicative and subject to site verification.
 - 3) Existing and proposed ground levels are indicative only and based on site observation. No detailed topographical survey has been undertaken unless expressly stated.
 - 4) Boundary positions shown are indicative only and based on available information. Confirmation of exact boundary locations and ownership remains the responsibility of the property owner.
 - 5) Trees, hedges and other planting are shown indicatively based on site observation. No arboricultural survey or assessment has been undertaken unless expressly stated.
 - 6) Existing drainage runs, services and underground features are shown indicatively only, based on visible features and available records. Their extent, alignment and condition are to be confirmed on site.
 - 7) The drawings are provided as a record of existing conditions only and do not constitute design or construction information. Any works are to be carried out in accordance with the proposed Building Regulations drawings and specifications.
 - 8) Copyright remains with A.D. Architectural Design Ltd. These drawings may not be copied, reproduced or used for any purpose other than that for which they were issued without written consent.

- Symbols (where shown)
- SVP Soil Vent Pipe
 - Rwp Rainwater Pipe
 - IC1 Inspection Chamber
 - xxxx Existing floor to ceiling height

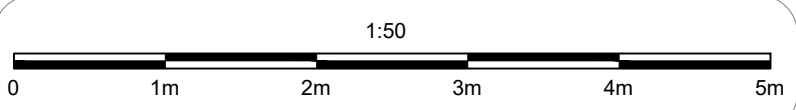

AD
A.D. ARCHITECTURAL DESIGN LTD
www.adarchitectural.com Email: tony@adarchitectural.com Tel: 01342 825354

Rev.	Description	Date

Project. **5 Cornwall Gardens,
East Grinstead,
RH19 4TJ**

Drawing Title
**Elevations
AS EXISTING**

Drawing No. **5CG_EXTG_04** Rev.

Issue Date: 8th May 26 Scale 1:50 at A1