

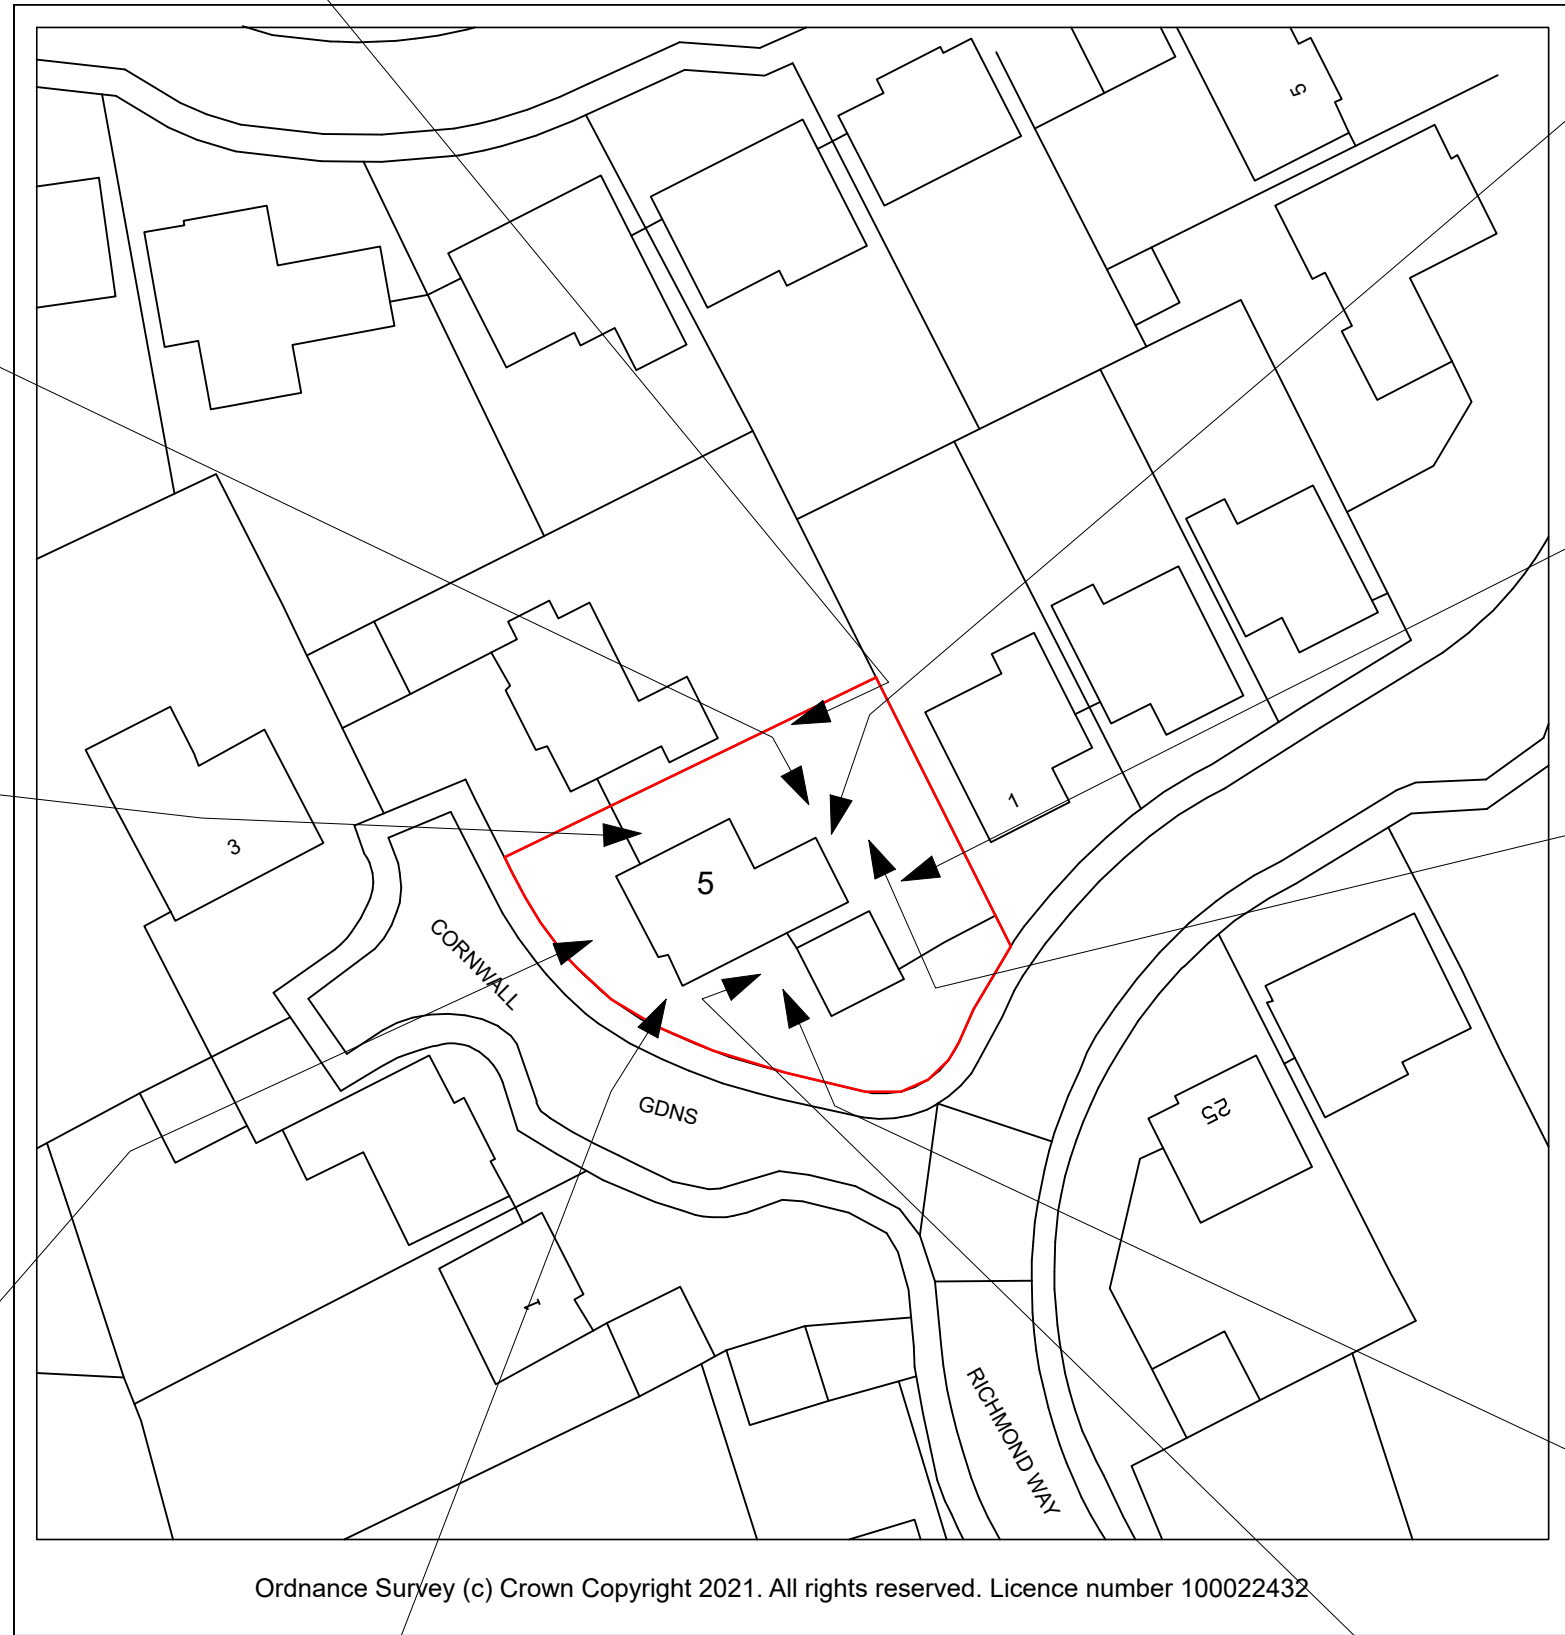


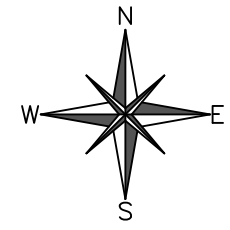

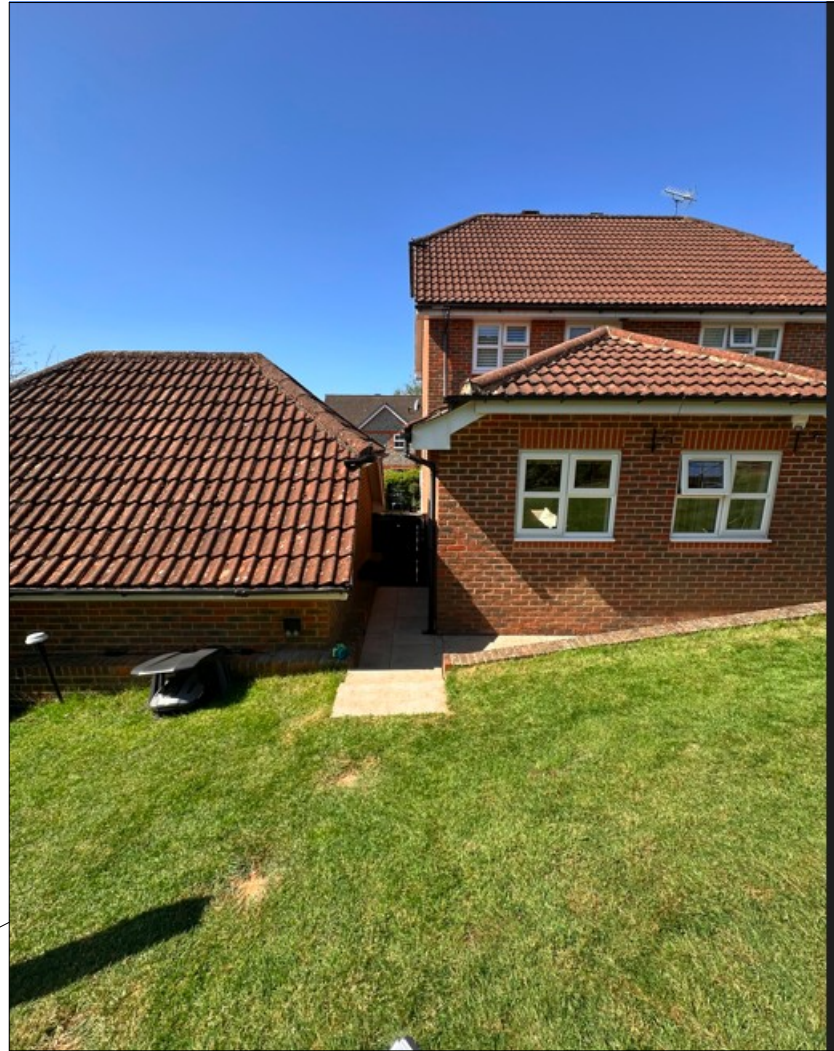

A.D. ARCHITECTURAL DESIGN LTD  
www.adarchitectural.com Email: tony@adarchitectural.com Tel: 01342 625354

| Rev. | Description | Date |
|------|-------------|------|
|      |             |      |
|      |             |      |
|      |             |      |

Project. **5 Cornwall Gardens,  
East Grinstead,  
RH19 4TJ**

Drawing Title  
**Photos  
AS EXISTING**

Drawing No. **5CG\_EXTG\_05** Rev.

Issue Date: 8th May 26 Scale N.T.S.