


Scale 1:50

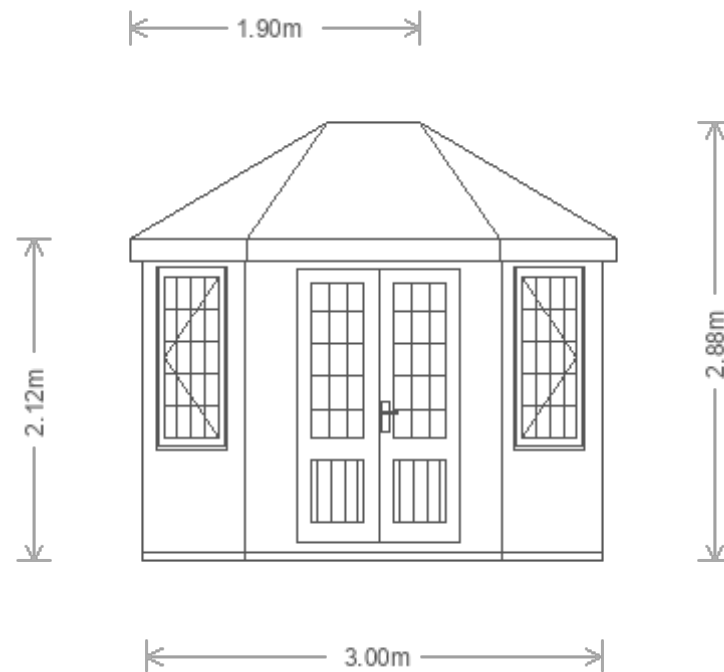

Customer Name	Louise Gray	Building	2.4 x 3.0m Wiveton		CRANE GARDEN BUILDINGS	
Customer Address	16 Glendyne Way, East Grinstead, West Sussex, RH19 4LS	Drawing Date	8th June 2026			
		Drawing Title	Elevation B View		Sheet	4/7