


Scale 1:50

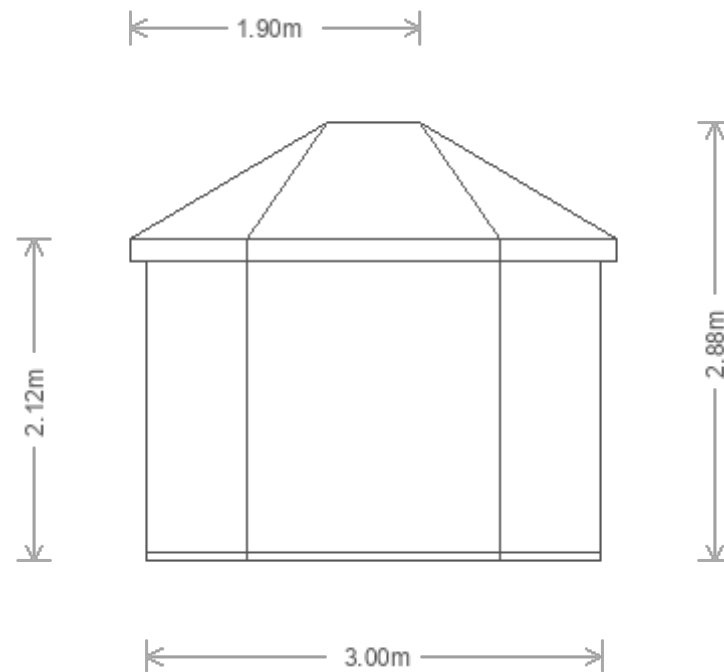

|                  |                                                        |               |                    |  |   |     |
|------------------|--------------------------------------------------------|---------------|--------------------|--|---|-----|
| Customer Name    | Louise Gray                                            | Building      | 2.4 x 3.0m Wiveton |  | <div>CRANE</div> <div>GARDEN BUILDINGS</div> |     |
| Customer Address | 16 Glendyne Way, East Grinstead, West Sussex, RH19 4LS | Drawing Date  | 8th June 2026      |  |   |     |
|                  |                                                        | Drawing Title | Elevation D View   |  | Sheet   | 6/7 |