


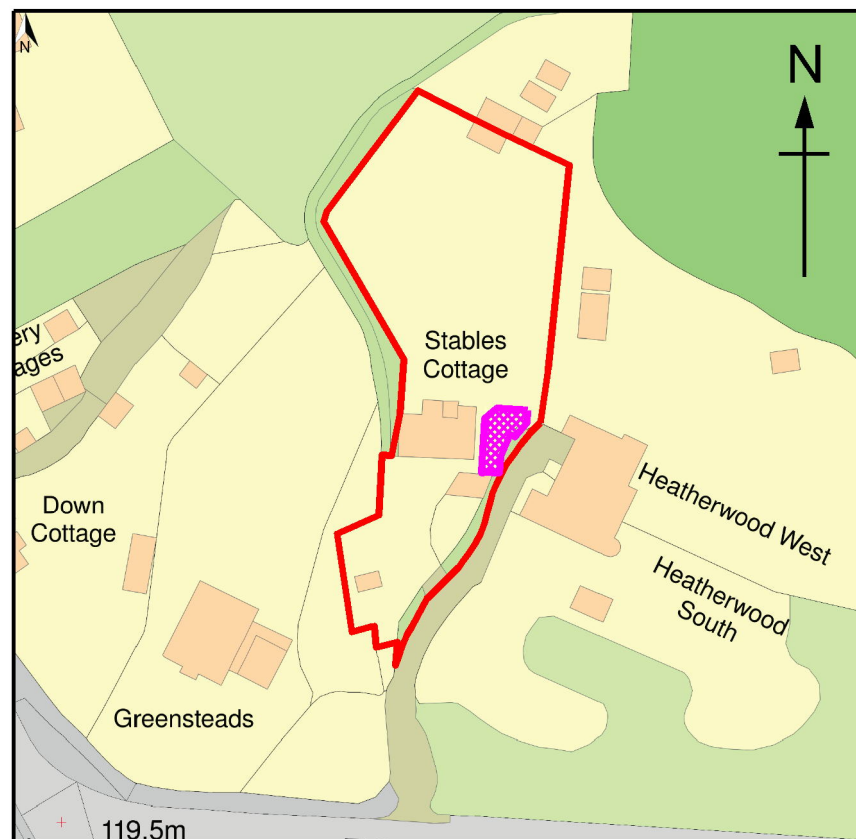

Location Plan

SCALE 1:1250



Block Plan

SCALE 1:500

	Client	Mr & Mrs Bernard	Title Proposed conversion and extension of existing garden room Location and Block Plans	Drawn By	Size	Date	
	Title	Stable Cottage, Sandy Lane, Crawley Down West Sussex, RH10 4HR			A3	10/11/25	
				Drawing Number			Rev
				JBD/RH10/4HR/050			A