



JOB CODE: THA-KEY-P2&3
POST CODE: RH15 0XT
IN/ON/FLAT: IN ROOF
PANEL: 435W
INVERTER TYPE: HYBRID
INVERTER LOCATION: LOFT
BATTERY: YES
BLOCK: INDIVIDUAL

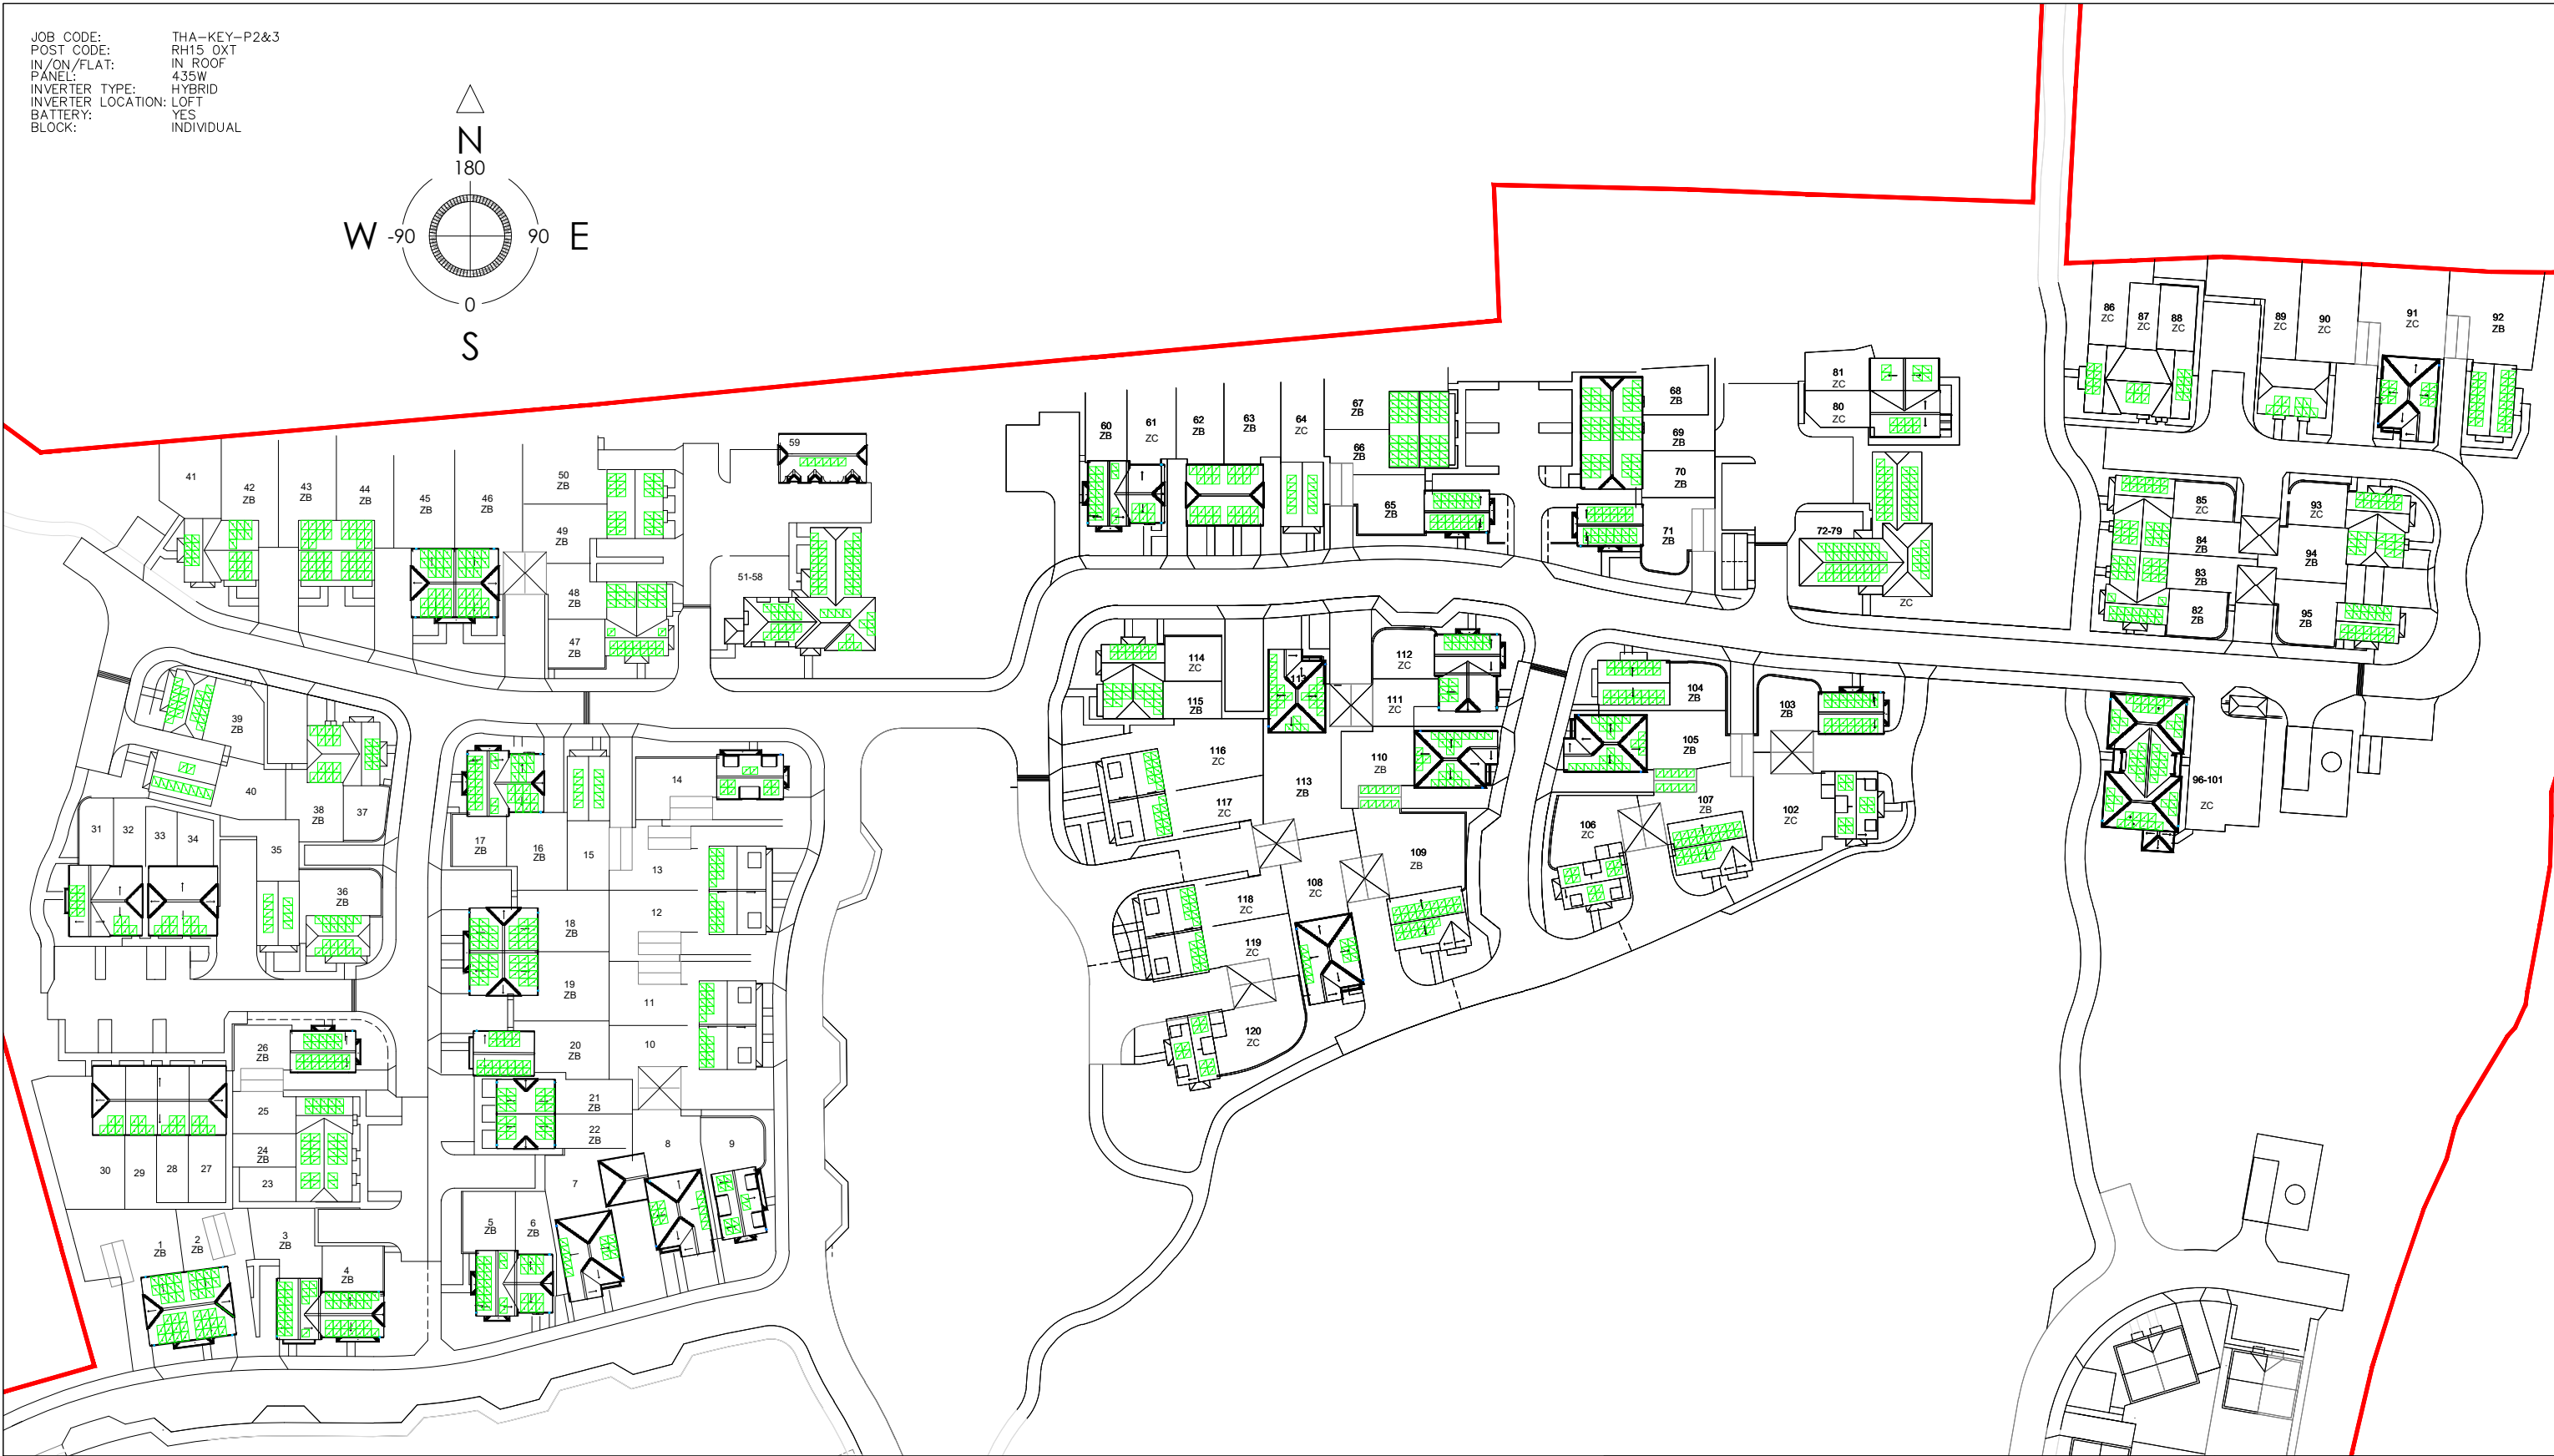

- General Notes:
1. Solar PV arrays shown as indicative positioning on the roof elevation only.
 2. All Dimensions are in mm.
 3. All Dimensions in abeyance and subject to confirmation by HBS NE Limited T/A UPOWA following design.
 4. HBS NE Limited T/A UPOWA reserve the right to revise this drawing in the interests of system development.
 5. Inverters are to be located by the loft hatch on fire board in the loft space to minimise D.C cable runs and therefore minimise D.C losses.
 6. Refer to manufacturers details for further product information.
 7. This drawing layout does not account for any mansafe, plant, penetrations or miscellaneous equipment not shown.
 8. It is the clients responsibility to notify HBS NE Limited T/A UPOWA of anything which may restrict the area available to the system or adjacent structures which would shade the system.
 9. This drawing remains the intellectual property of HBS NE Limited T/A UPOWA and may be distributed only with permission expressed in writing.

Site Name: Thakeham – Keymer Road, Burgess Hill			
Drawing Title: PV Site Layout – Phase 1,2 & 3			
Drawing No: THA-KEY-500	Revision: C	Scale: NTS	Papersize: A3
Drawn By / Date: IC – 06/12/2024	Checked By: MLS	Status: DES	Sheet: 001

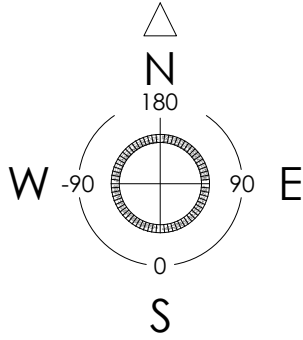