



1 Withy Bush - Proposed Rear 2 Storey Extension

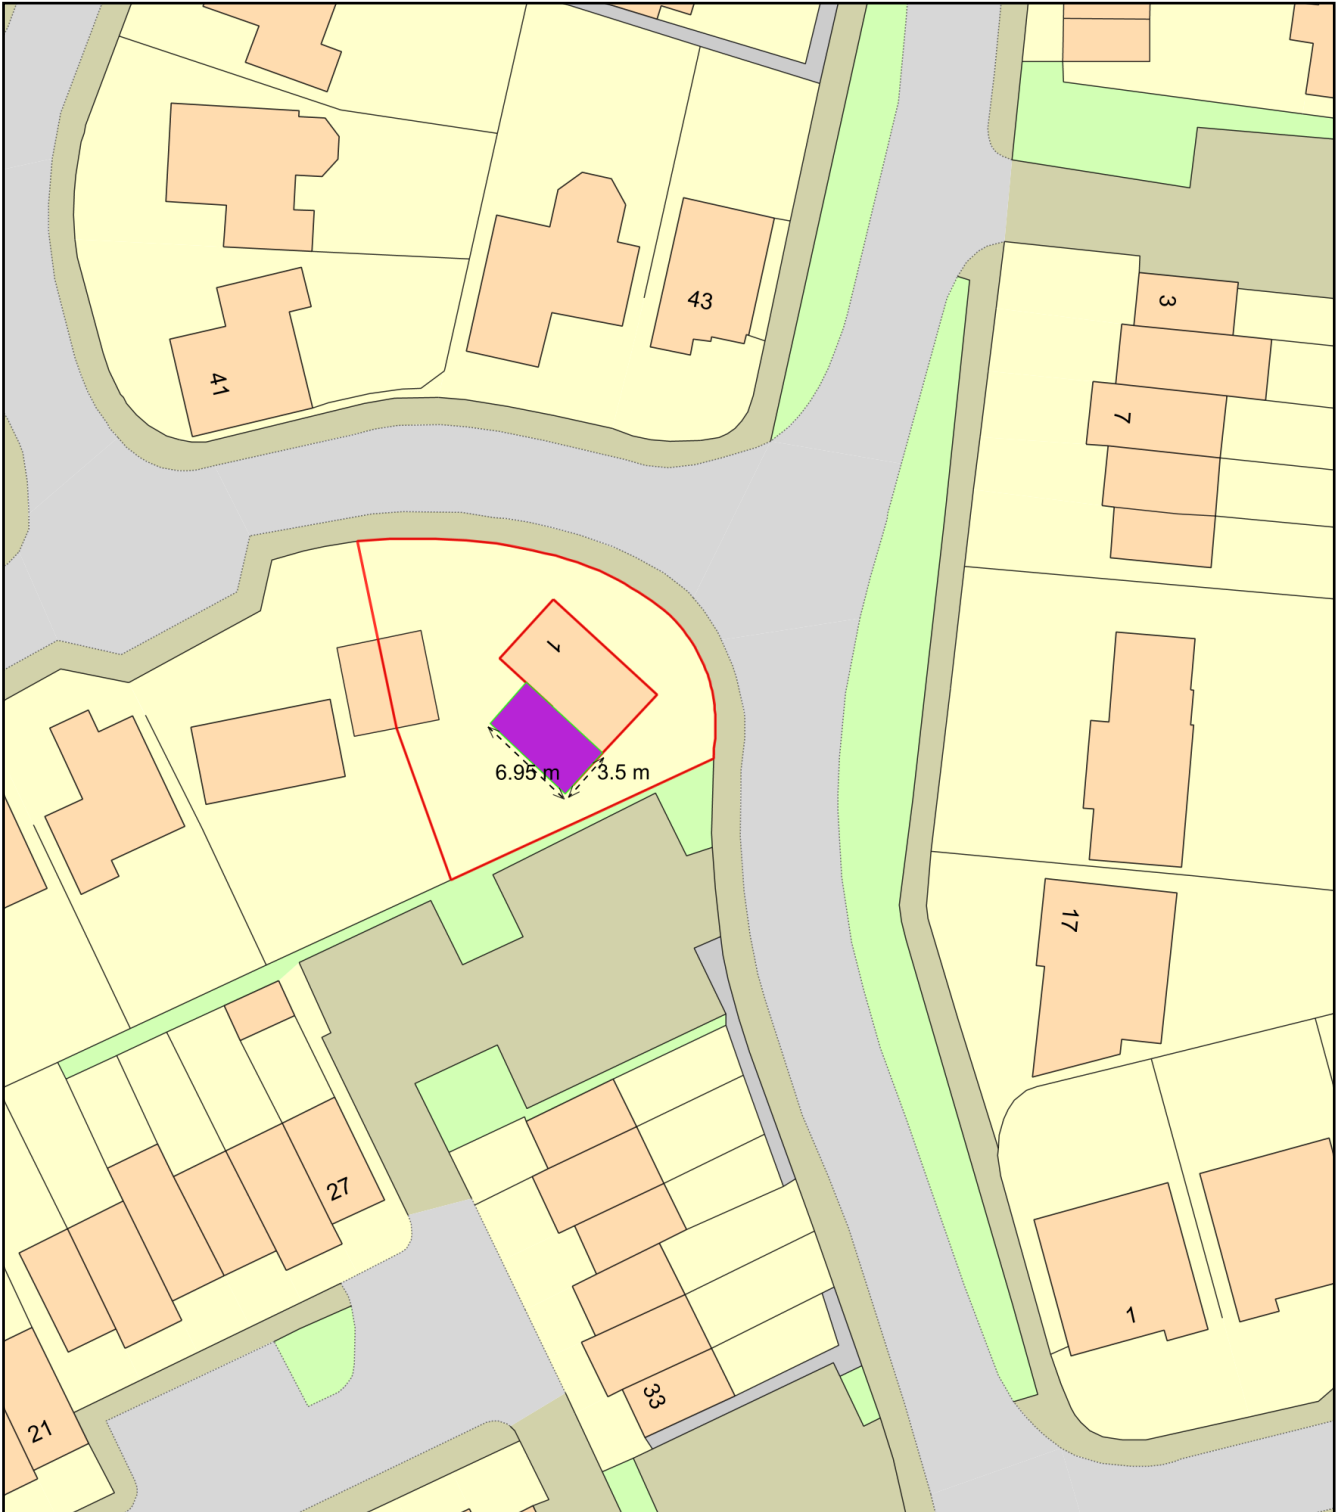

0 20
Metres

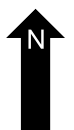

Plan Produced for: Mr S J Bennett

Date Produced: 02 Jan 2026

Plan Reference Number: TQRQM26002145308554

Scale: 1:500 @ A4