


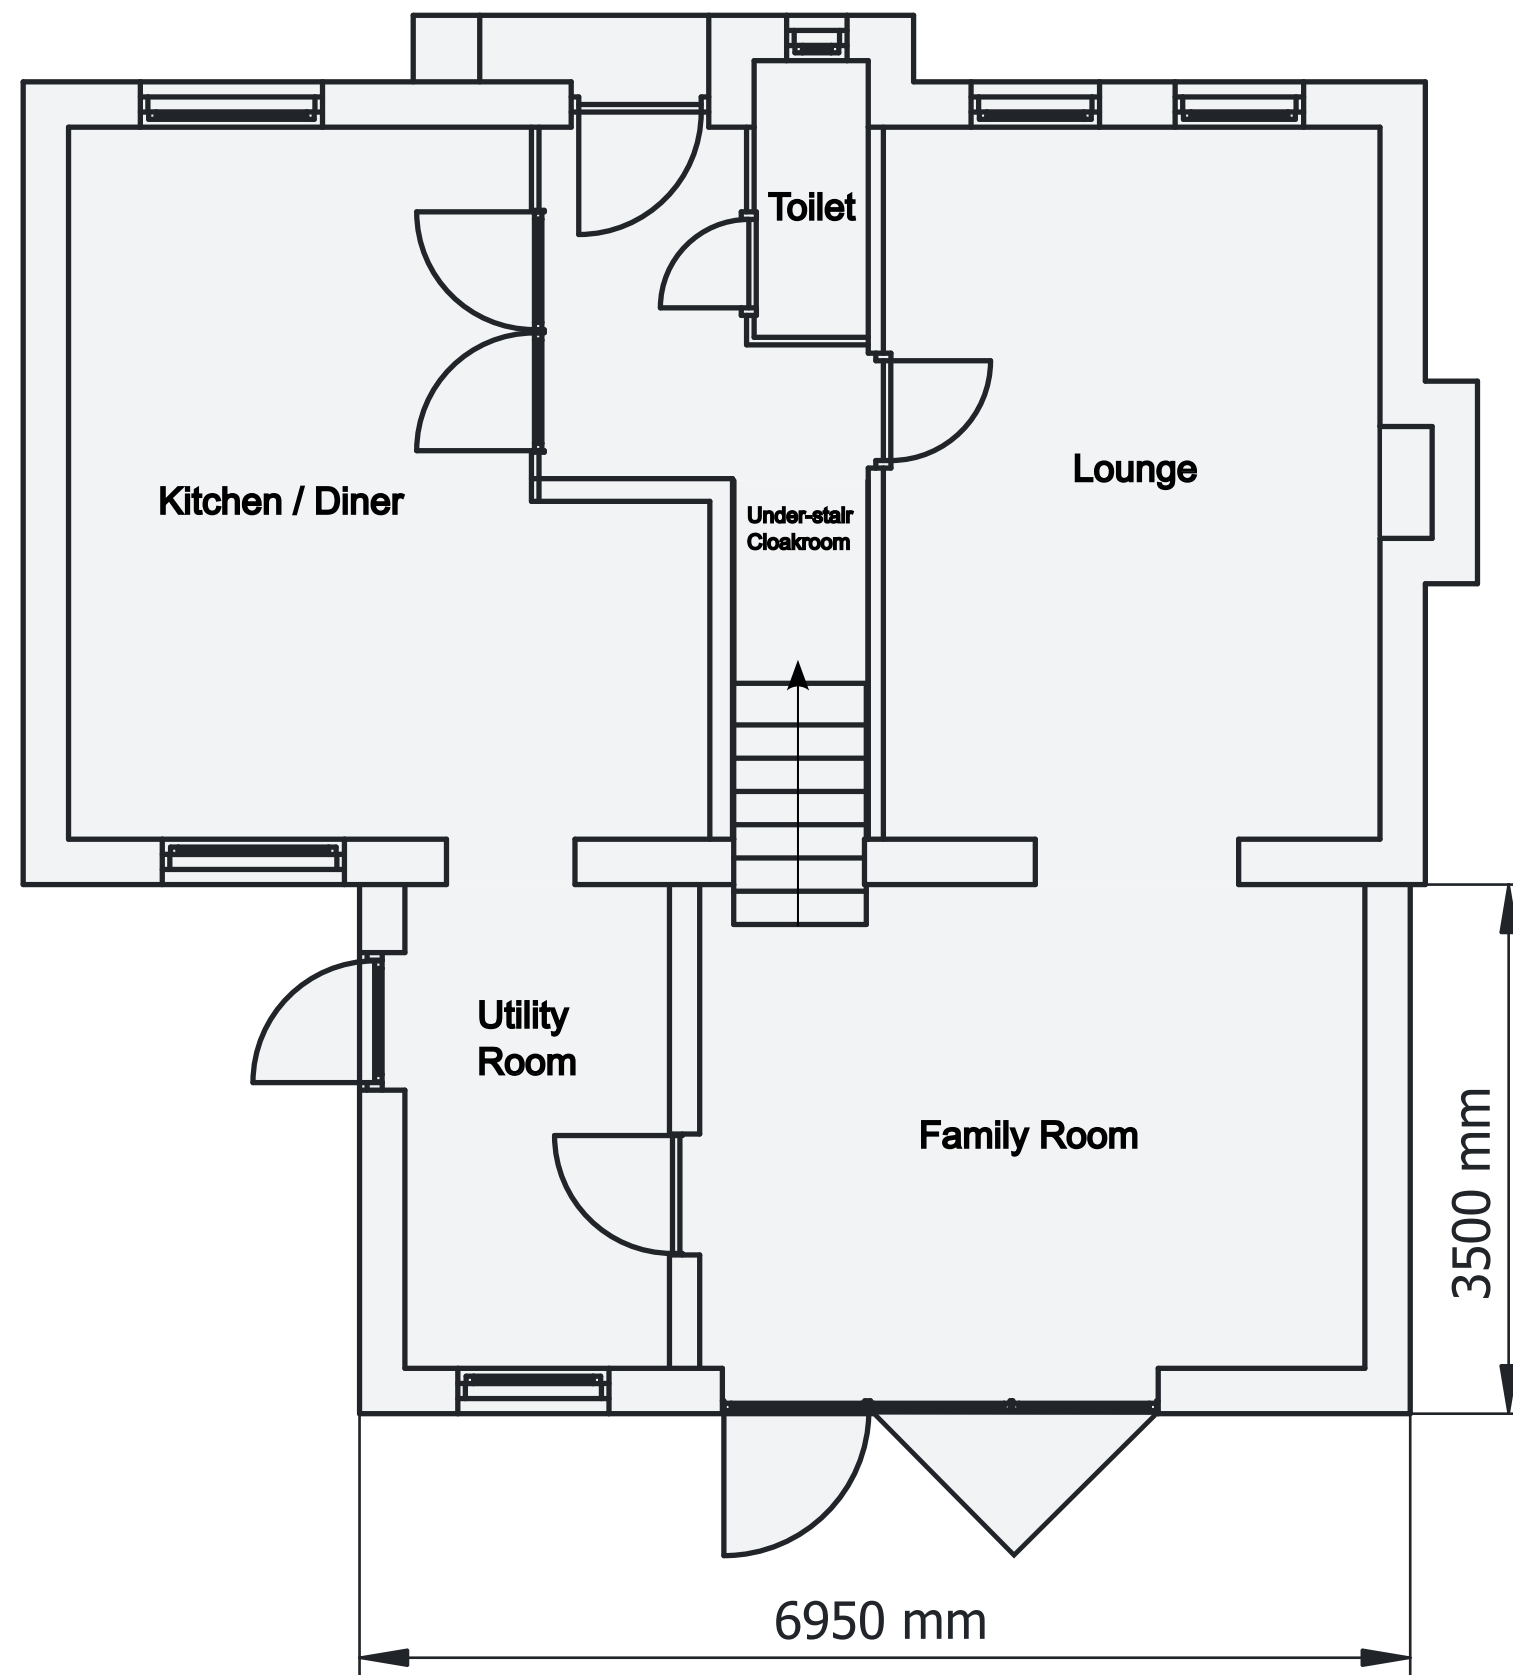

Document	Rev
1 Withy Bush	00
Description	
Proposed Ground Floor Plan	
Author	
SJBennett	
Scale	A3
1/50	
Date	Page
14/02/2026	1