


CLADDING

Kingspan facades
oxidised 0010 facia
to canopy over new
porch

Kingspan facades
oxidised 0010

Kingspan
facades
oxidised
0010
cladding
around
new porch

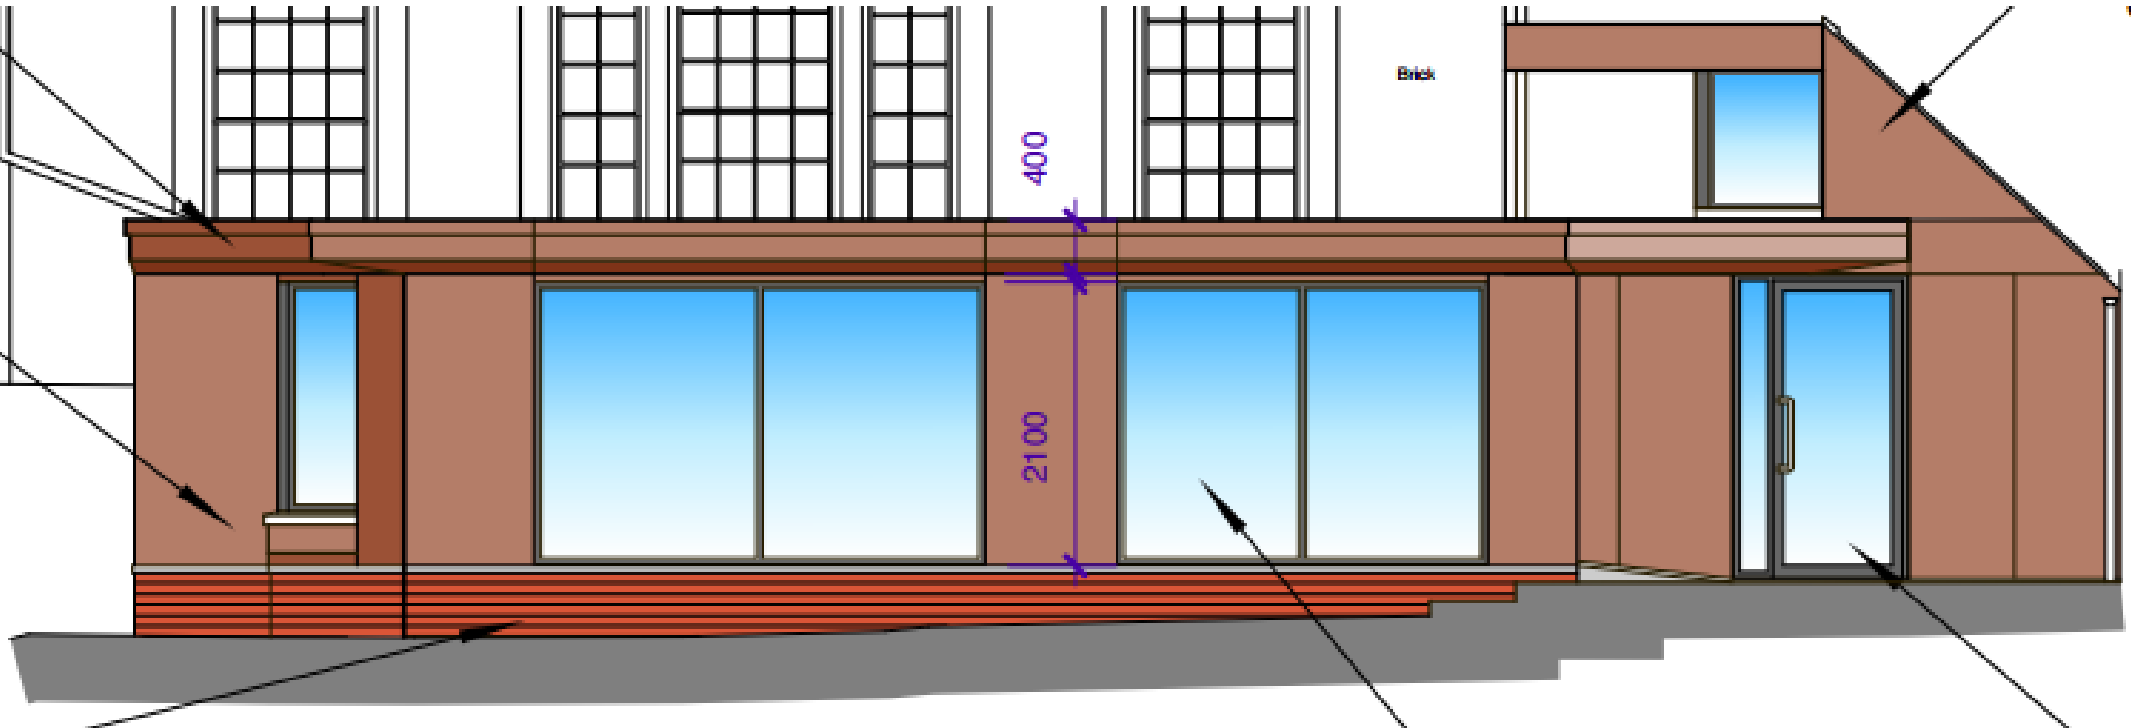

Glazing as previously shown