


General Notes


Drawings to be read in conjunction with all other drawings and specifications.
Do not scale off drawings. Use figured dimensions only.
Materials and construction details are shown for information only.
Responsibility cannot be accepted for alterations or changes without prior acknowledgement from Amorphous Design.

Notes

REV	NOTES	DATE	BY	AUTH
-		14.10.2025	-	JS

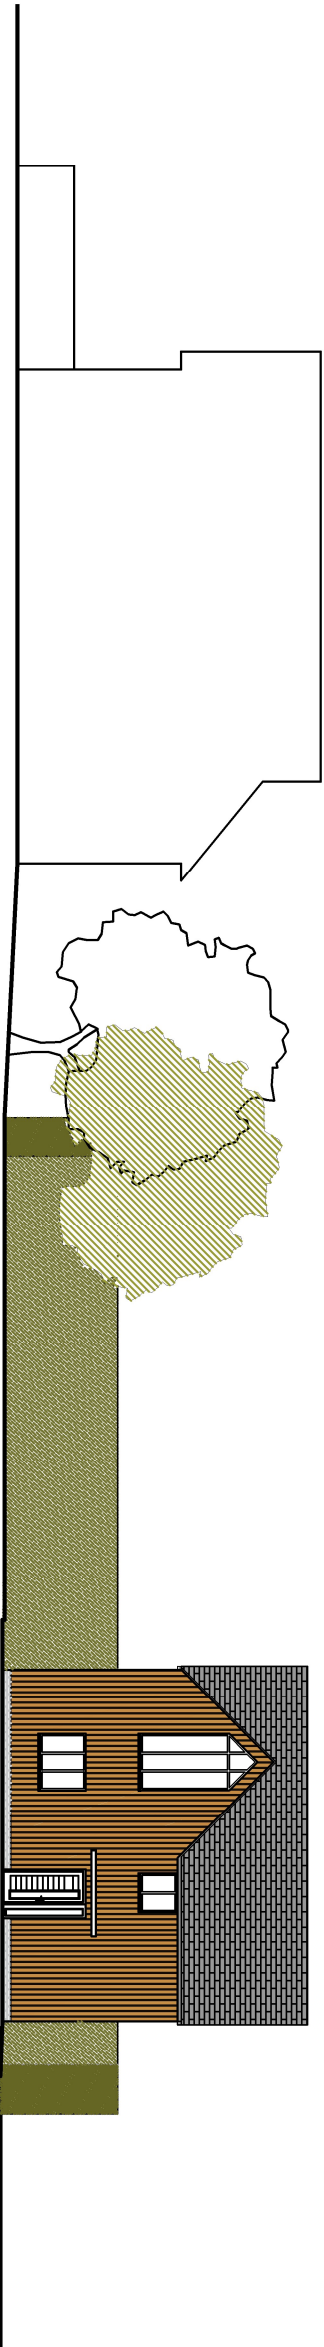


1 EAST ELEVATION

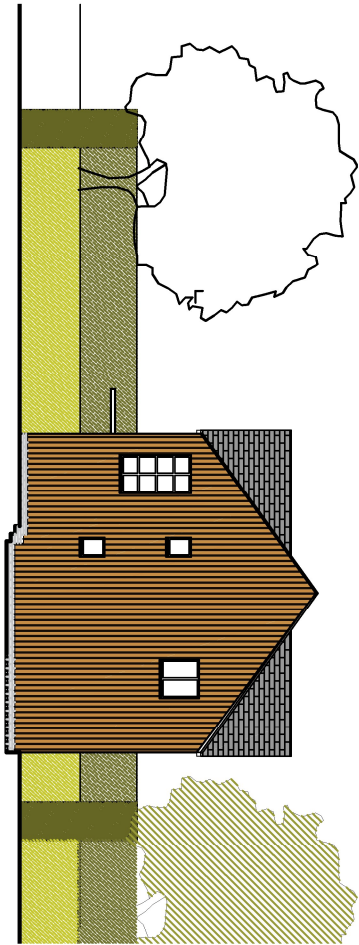

2 NORTH ELEVATION



3 SOUTH ELEVATION

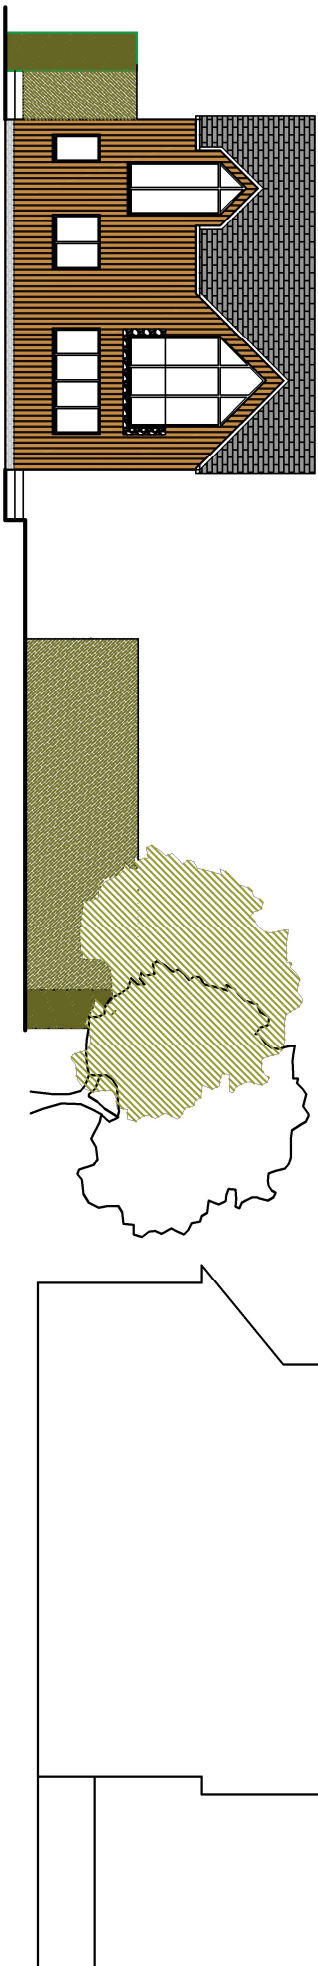

4 WEST ELEVATION

Material Key

- Dark Grey Roof Tiles
- Red Cedar vertical timber panels

AMORPHOUS DESIGN
architecture interiors
44 Piccadilly Road, M16 1JL
+44 (0) 203 322 8568
joy@amorphous-d.com
www.amorphous-d.com

Planning

TITLE	DATE	BY	AUTH
Proposed Elevations			
Site Near Barn Cottage			
SCALE AT A1:	SCALE AT A3:	DRAWN	ISSUED
1:100	1:200	AD	AD
OCT 2025	870	DRAWING	REV
		A1-217	-