




1 EXISTING LOCATION PLAN
SCALE 1:1250

0 10 20 30 40 50m

N

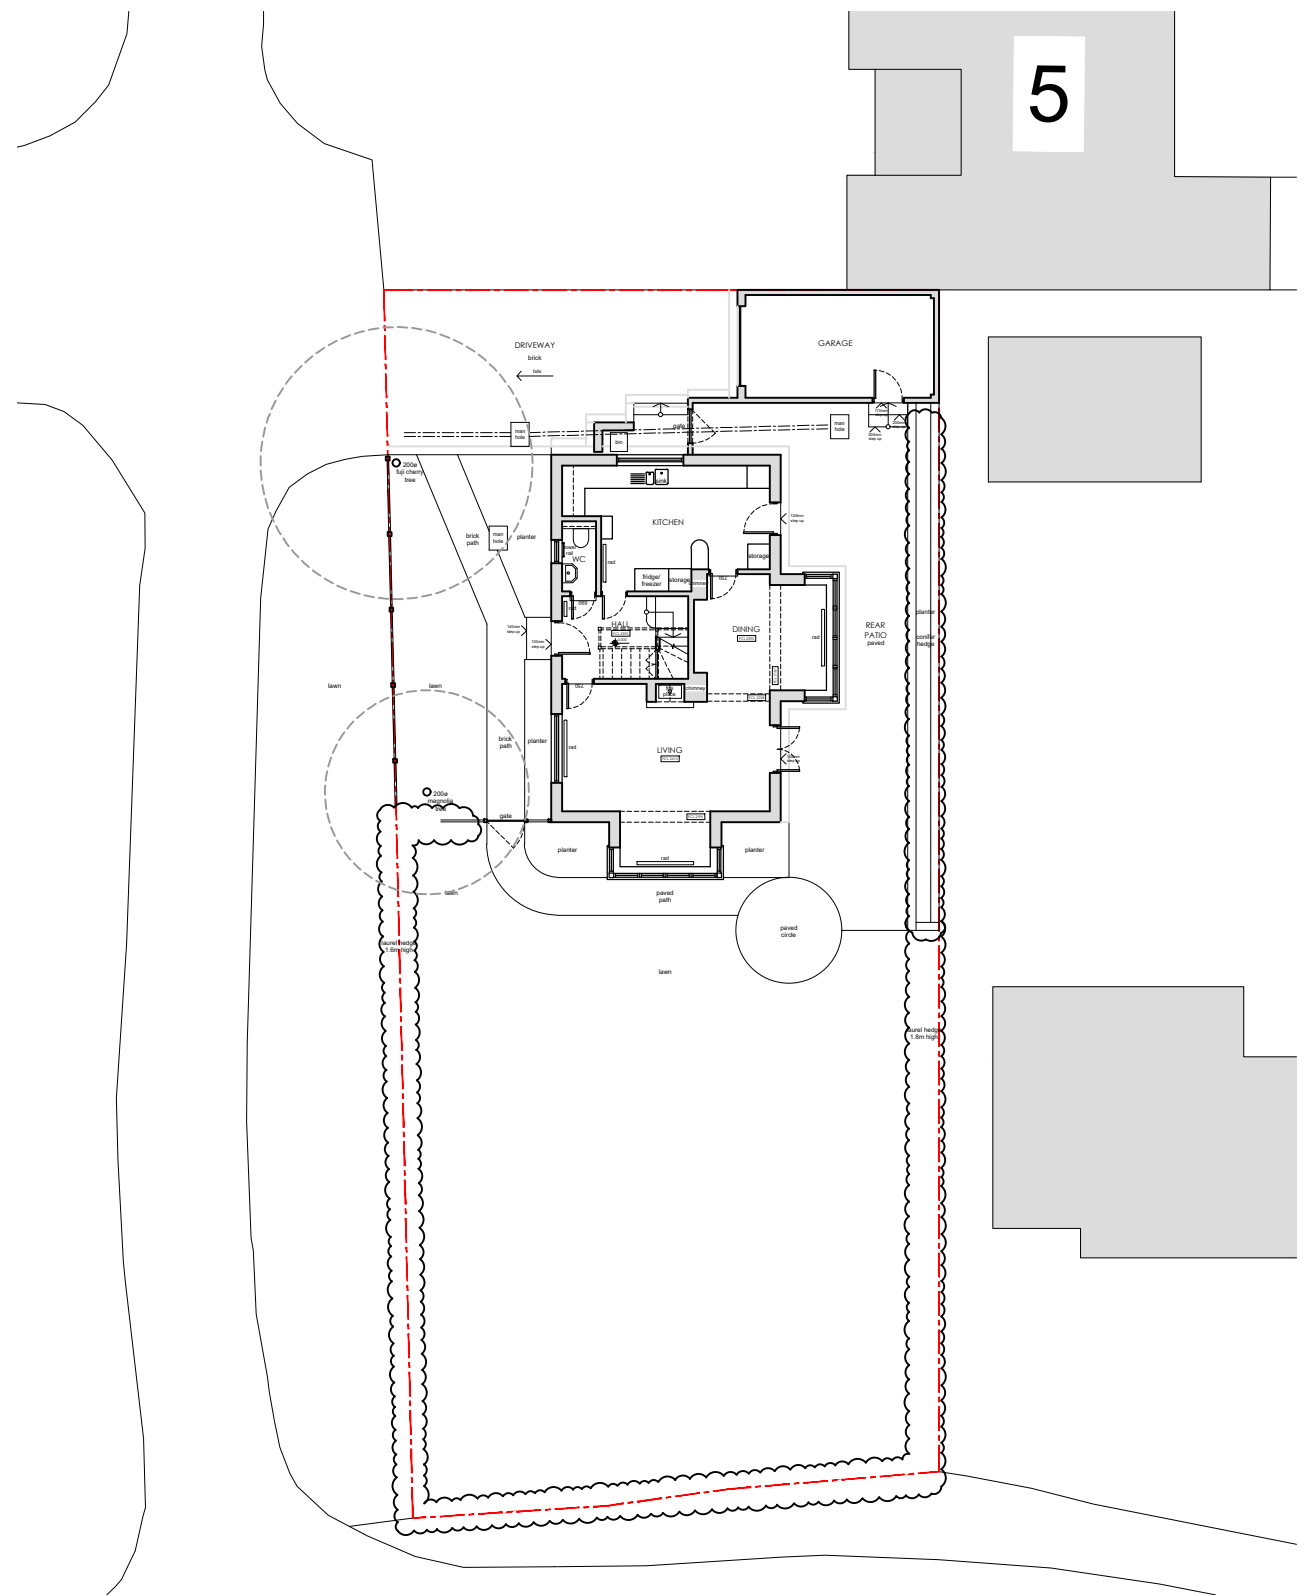

2 EXISTING SITE BLOCK PLAN
SCALE 1:200

0 5m 10m

N

EXISTING

REVISIONS

STATUS EXISTING		PROJECT 6 PICKERS GREEN, LINDFIELD		TITLE EXISTING SITE LOCATION & BLOCK PLAN	
SCALE 1:1250 1:200	DATE 2025.05.26	DRAWING NUMBER 001	REV *	VICTORIA MUSTARD ARCHITECT 135 Crawley Down Road, Felbridge, East Grinstead RH19 2PS Mob 07779 245 093 vicki@victoriarmustardarchitects.com	