




VISUAL SCALE 1:200 @ A2

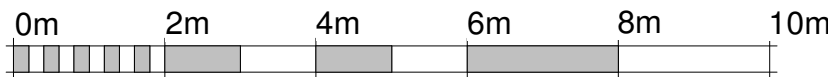

VISUAL SCALE 1:100 @ A2

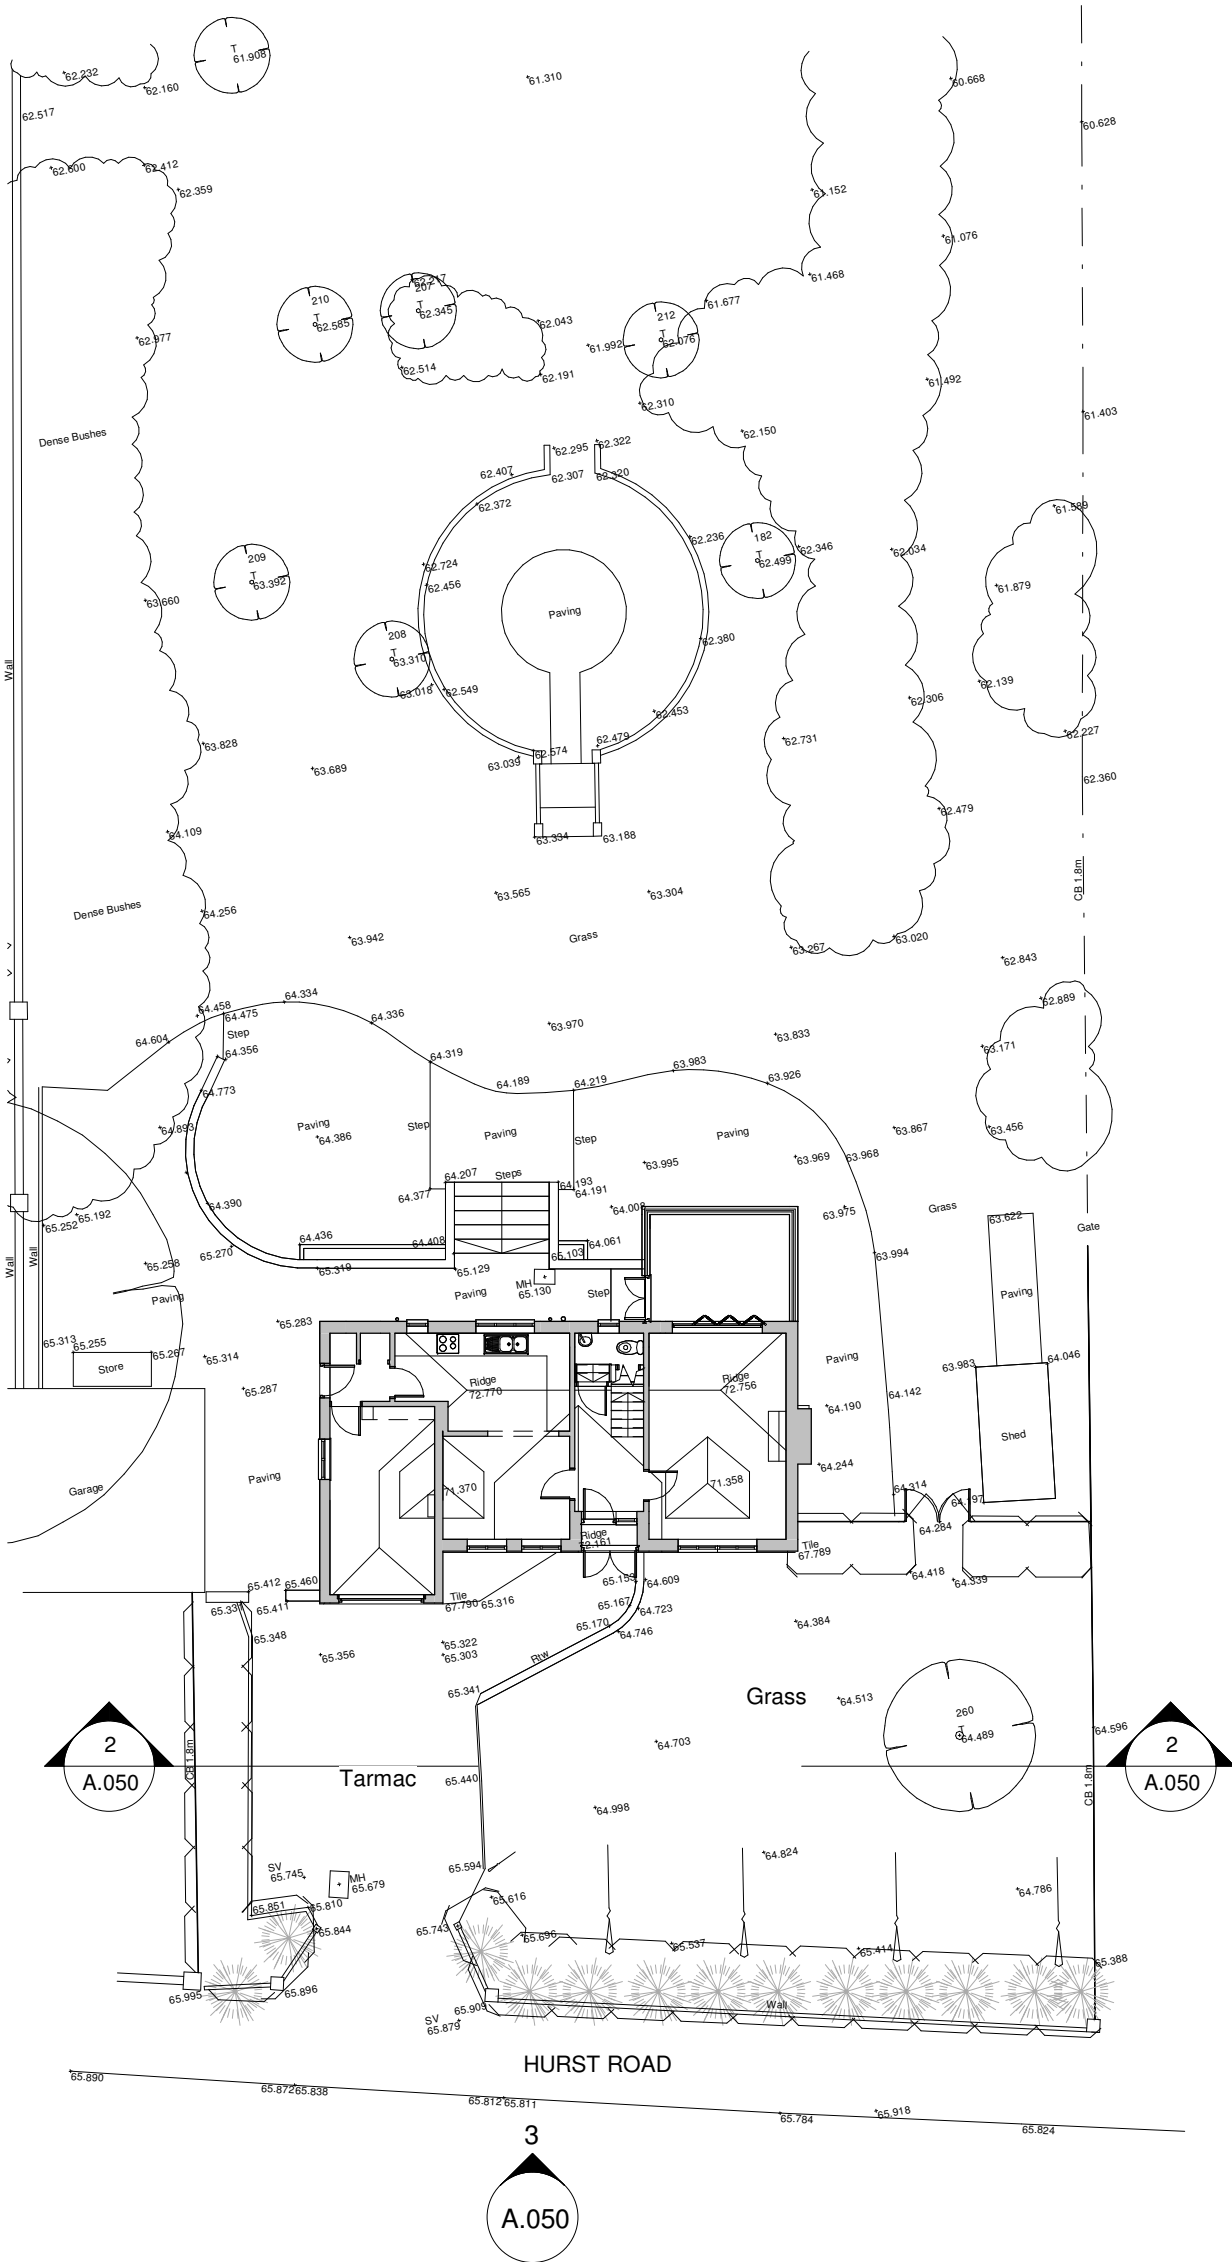

2 SITE SECTION
1 : 100

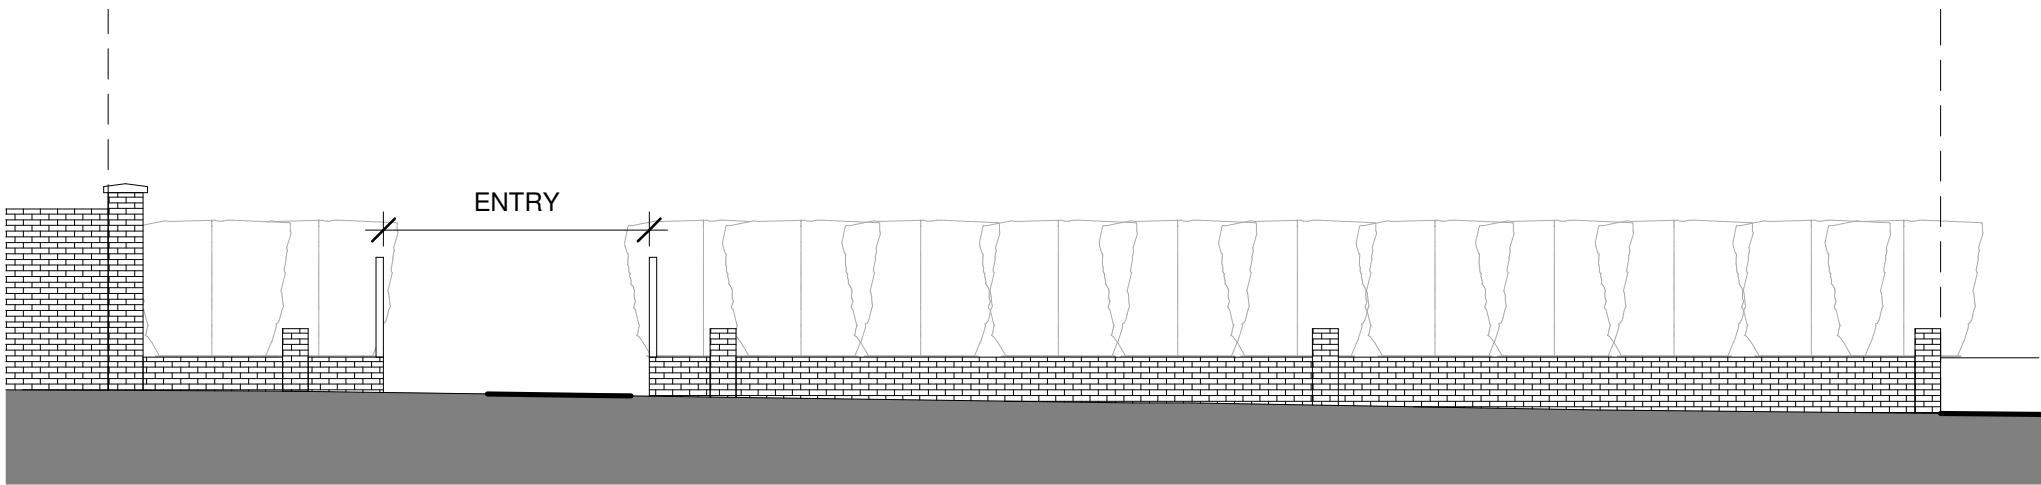

3 FRONTAGE ELEVATION
1 : 100

Rev	Description	Date



**KRONA
DESIGN**

ARCHITECTURAL DESIGN & DRAFTING

4 Union Place | Worthing | BN11 1LG
info@kronadesign.co.uk | kronadesign.co.uk
Tel: 01903 256150 Mob: 07827 994111

PROJECT

Proposed
Development

ADDRESS

50 Hurst Road
Hassocks
West Sussex

TITLE

Existing Site

CLIENT

Wooj Property Ltd.

DRAWN	STATUS	DATE
JLB	Design	24/09/24

SCALE (@ A2)	PROJECT NUMBER
As indicated	KD.1615

DRAWING NUMBER	REV
A.050	

© KRONA DESIGN