



VISUAL SCALE 1:100 @ A2

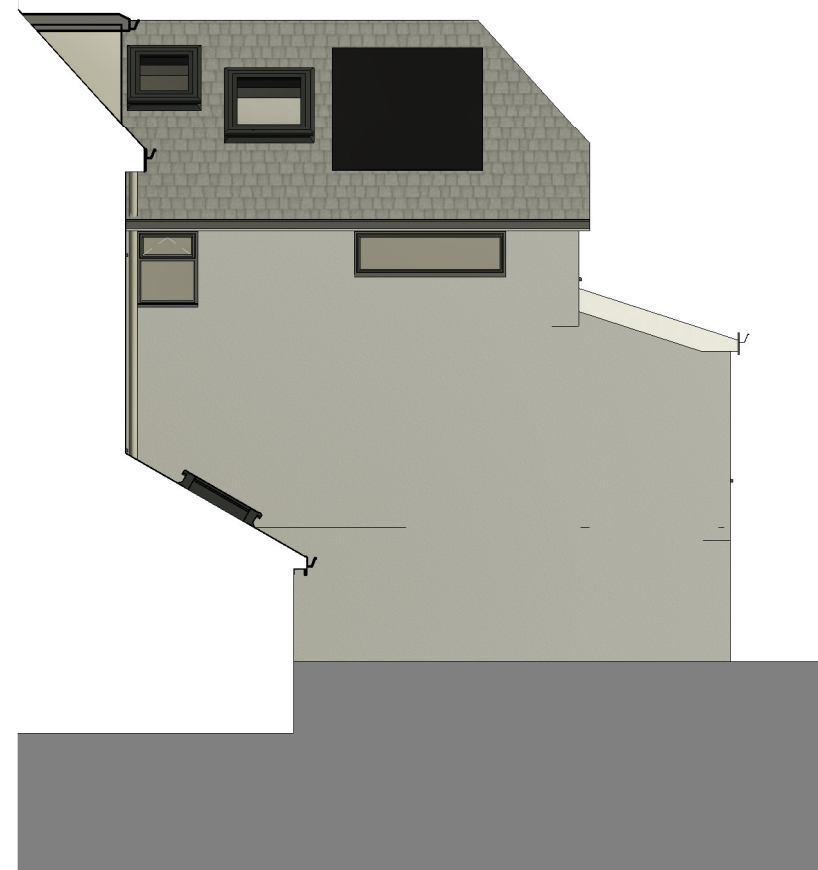

1 OUTRIGGER ELEVATION FACING EAST
1 : 100

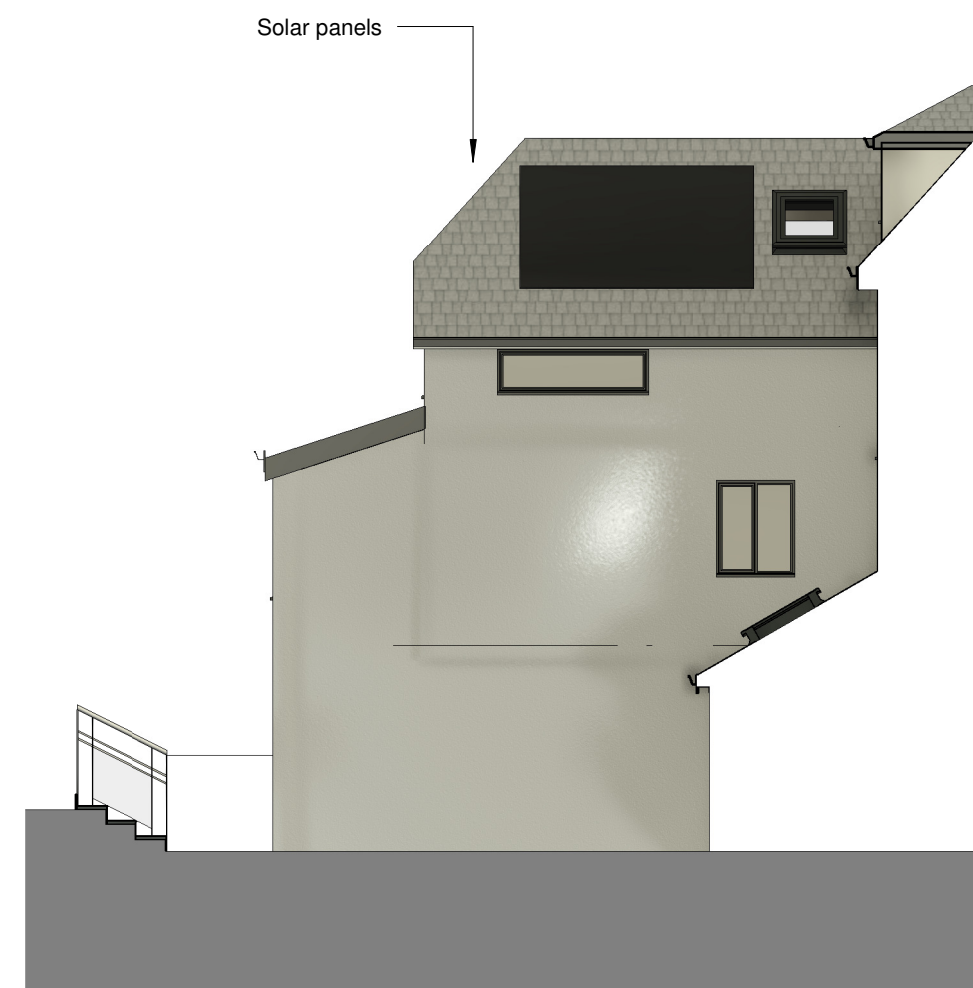

2 OUTRIGGER ELEVATION FACING WEST
1 : 100

[illegible]

**KRONA
DESIGN**

ARCHITECTURAL DESIGN & DRAFTING

4 Union Place | Worthing | BN11 1LG
info@kronadesign.co.uk | kronadesign.co.uk
Tel: 01903 256150 Mob: 07827 994111

PROJECT

Proposed Development

ADDRESS

50 Hurst Road
Hassocks
West Sussex

TITLE	
-------	--

TITLE Proposed Elevations

CLIENT

CLIENT
Wooj Property Ltd.

DRAWN JLB	STATUS Design	DATE 17/09/24
SCALE (@ A2) 1 : 100	PROJECT NUMBER KD.1615	
DRAWING NUMBER A.202		REV D

© KRONA DESIGN