





SOIL & VENT PIPE / STUB
STACK / W.C. PIPE
SCALE 1:20

RODDING EYE DETAIL
SCALE 1:20

POLYPROPYLENE INSPECTION
CHAMBER
SCALE 1:20

TYPICAL WATER BUTT DETAIL
NOT TO SCALE




ORIFLO FLOW CONTROL
CHAMBER
NOT TO SCALE

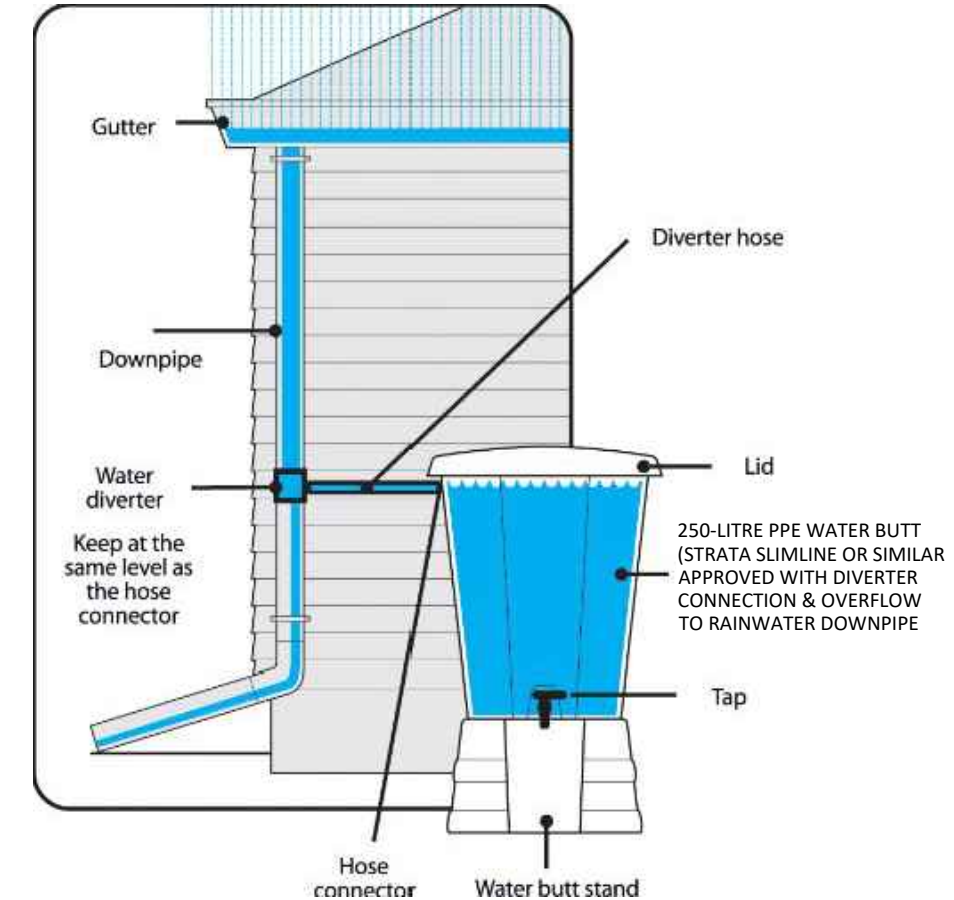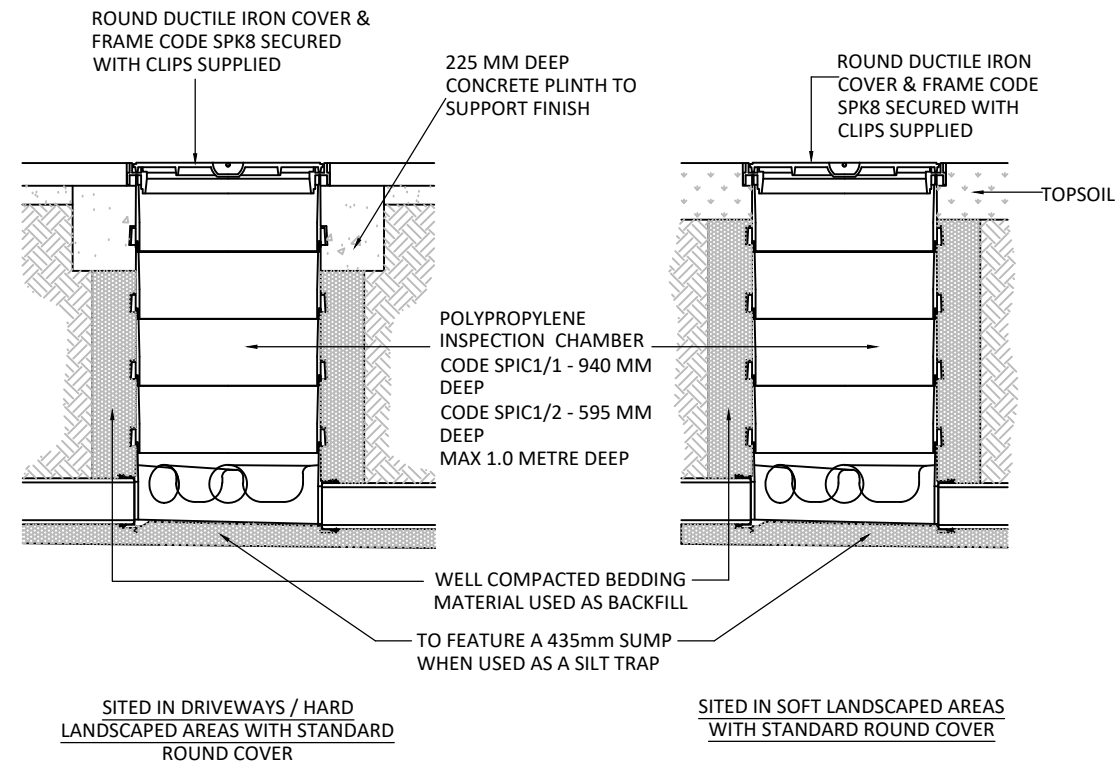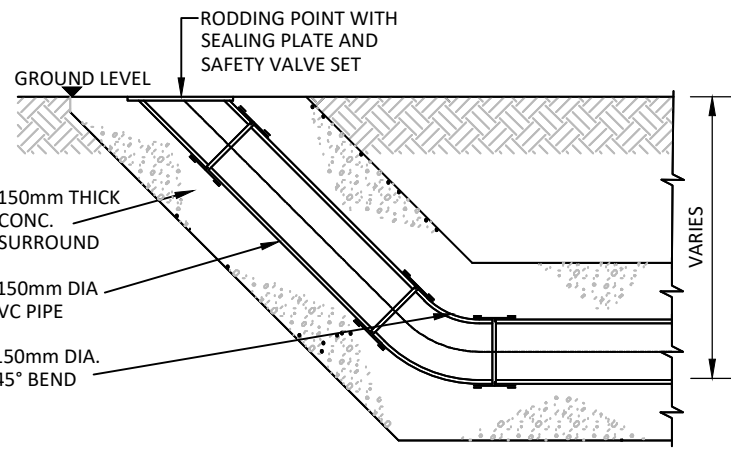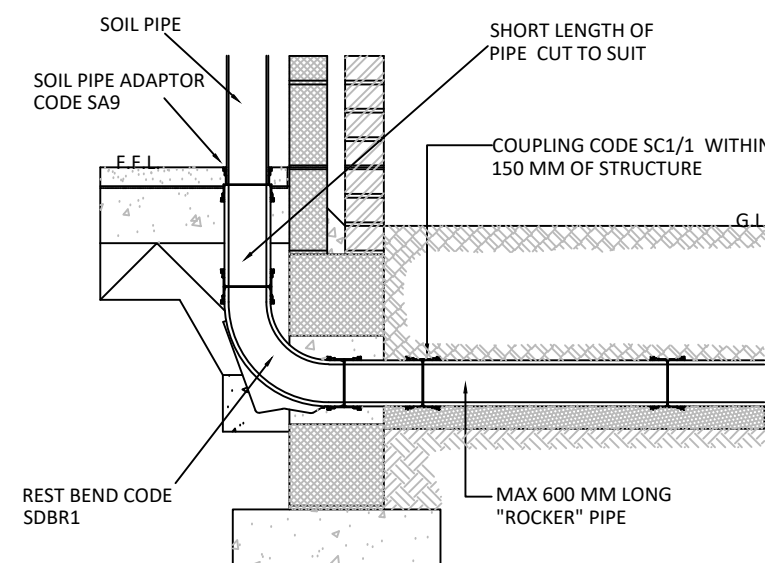

POLYSTORM BASIC SILT TRAP
SCALE 1:20

EXTERNAL R.W.P. TO DRAIN
SCALE 1:20

PIPE BEDDING DETAILS
SCALE 1:20

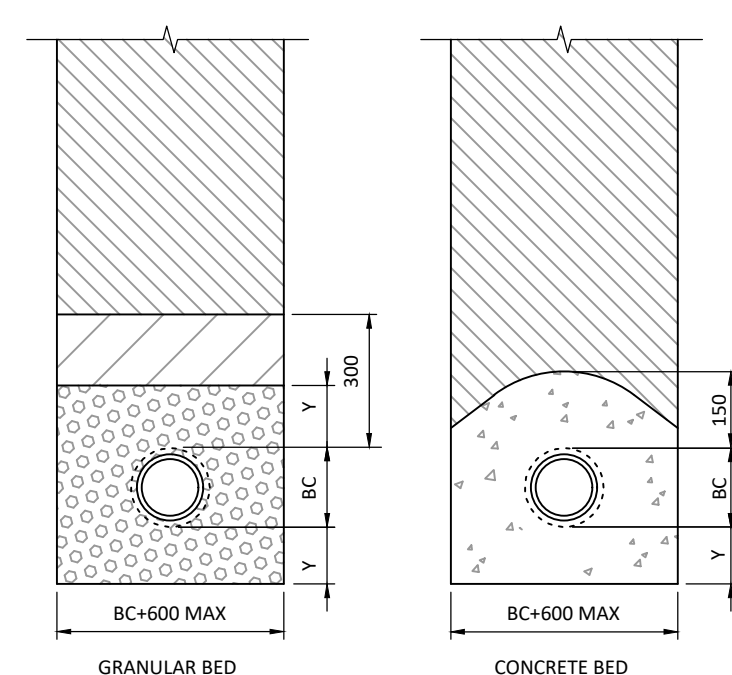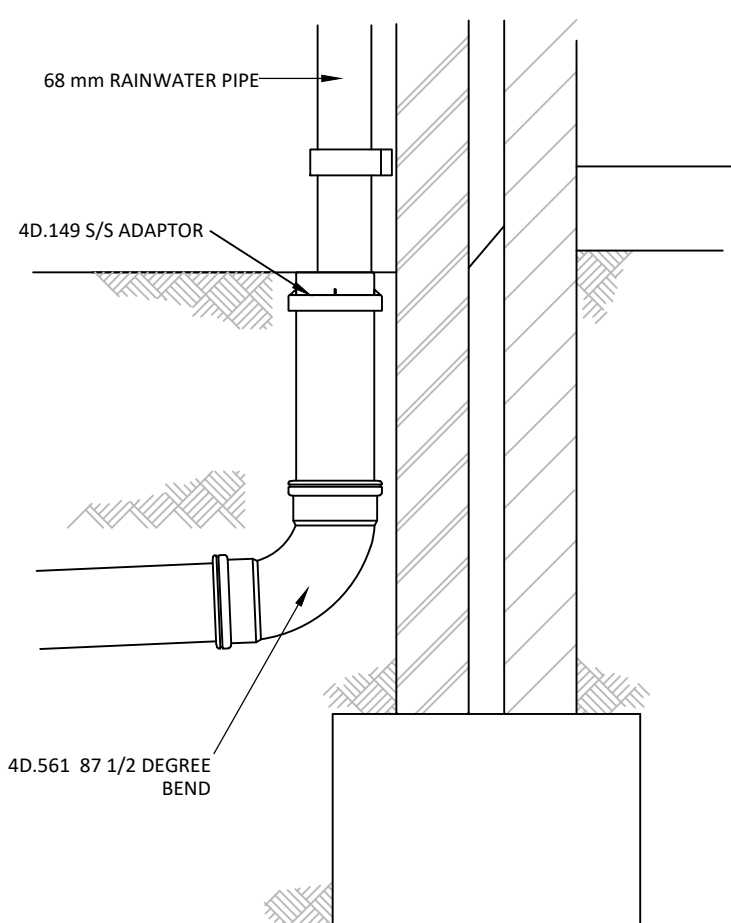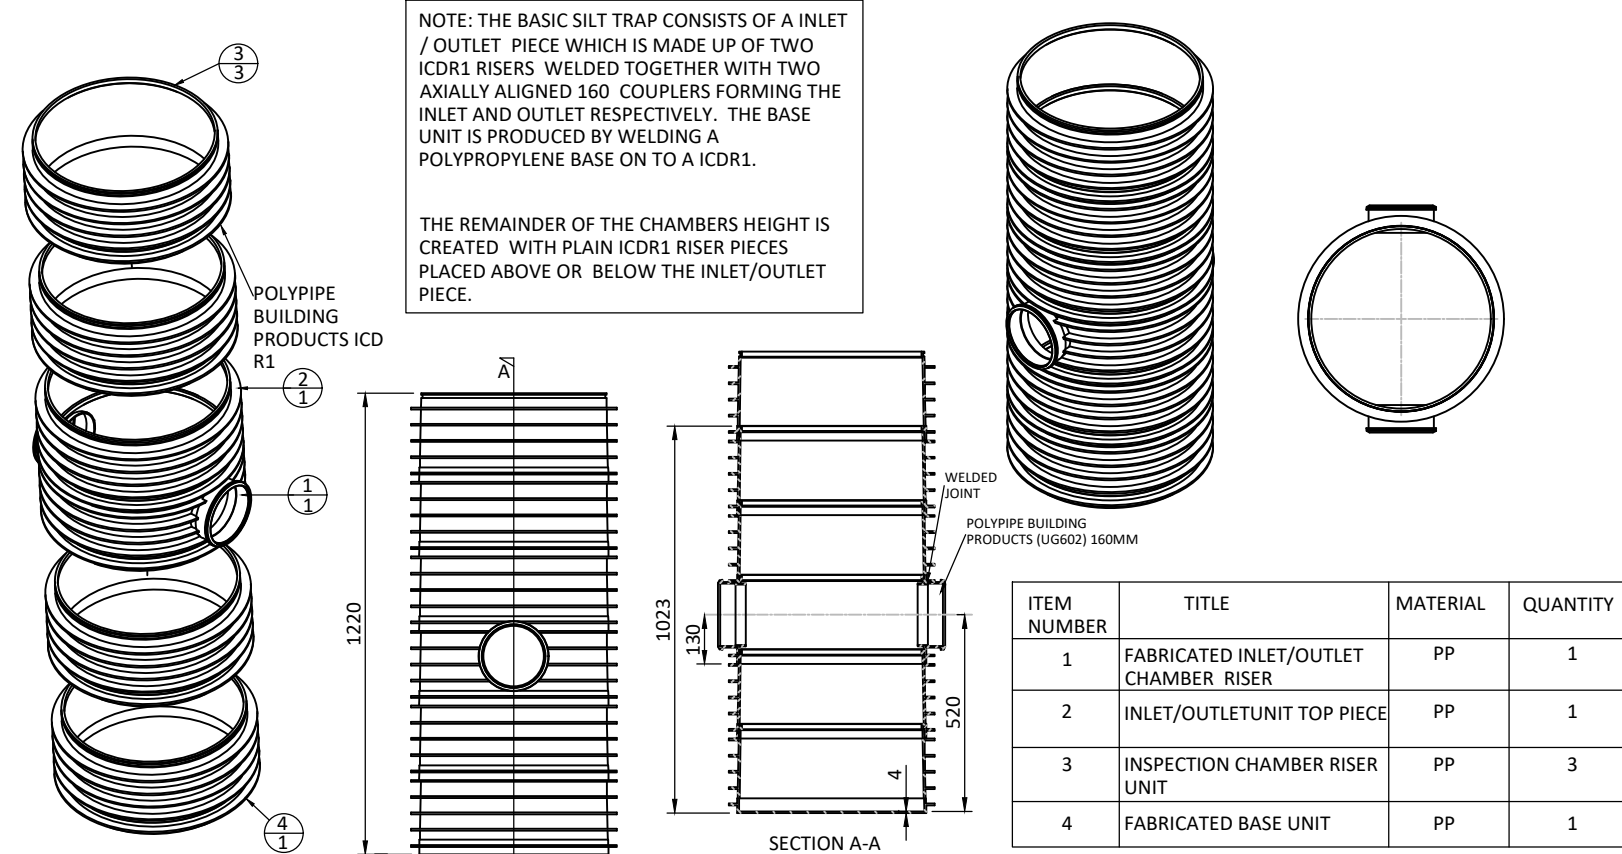

KEY

[Symbol]	SUITABLE BACKFILL MATERIAL.
[Symbol]	SELECTED SIDEFILL AND SURROUND. CLASS 8 LOWER TRENCH FILL TABLE 6/1 SHW
[Symbol]	SINGLE SIZE GRANULAR MATERIAL. TABLE 5/3 SHW TO BS 13242 COARSE AGGREGATE CLAUSE 4.3.2
[Symbol]	GEN3 CONCRETE BED AND SURROUND.



DN = NOMINAL INTERNAL DIAMETER OF PIPE.
BC = OUTSIDE DIAMETER OF PIPE.

DIMENSION Y


CLASS	MACHINE DUG UNIFORM SOIL	ROCK OR MIXED SOILS
S	NOTE (I)	NOTE (II)
Z	NOTE (II)	NOTE (II)

(I) Y=BC/6, WITH MIN 100 UNDER BARRELS (50 FOR SLEEVE JOINTED) AND MIN 50 UNDER SOCKETS, WHICHEVER IS THE GREATER, WITH MAX OF 400.


(II) Y=BC/4, WITH MIN 200 UNDER BARRELS (150 FOR SLEEVE JOINTED) AND MIN 150 UNDER SOCKETS, WHICHEVER IS THE GREATER, WITH A MAX OF 400.

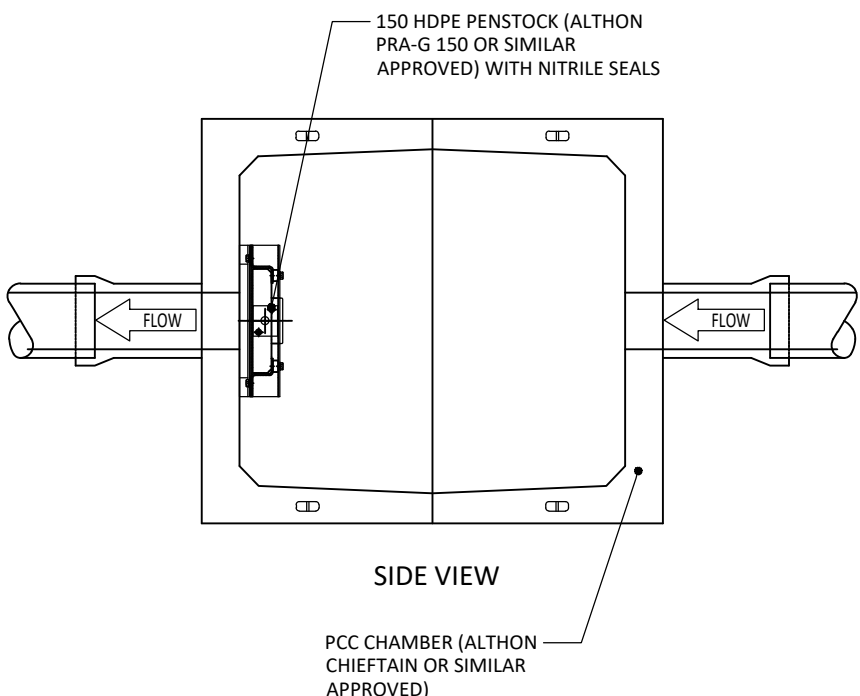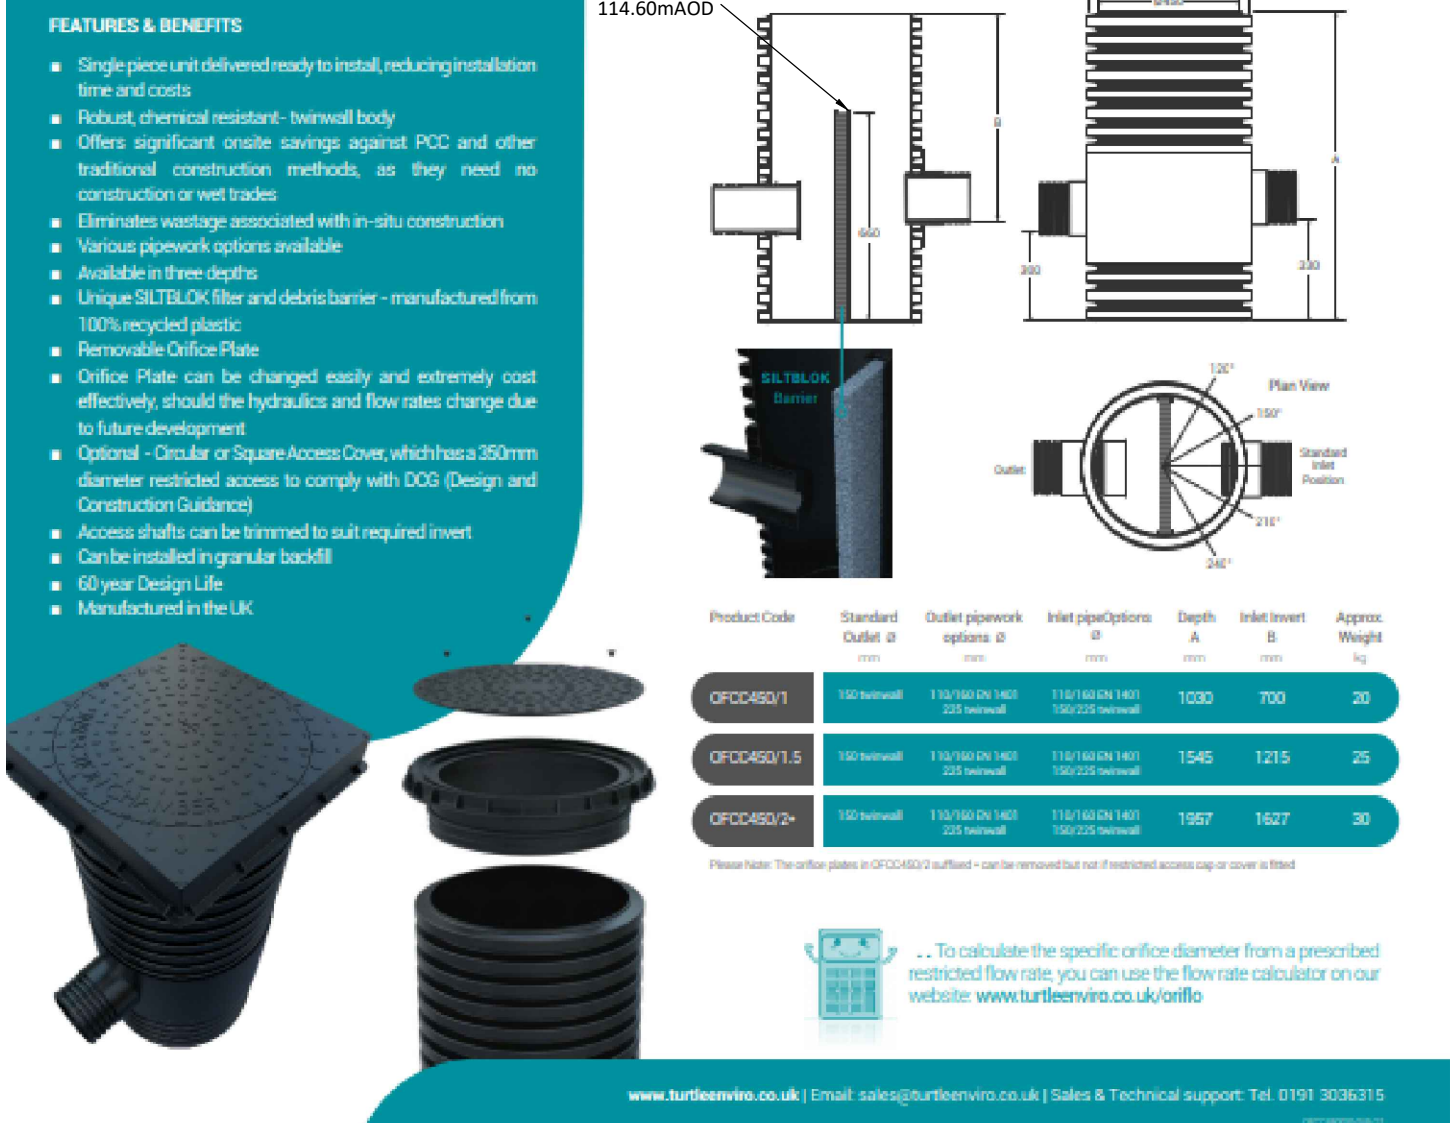

EMERGENCY SHUT OF VALVE CHAMBER
SCALE 1:20

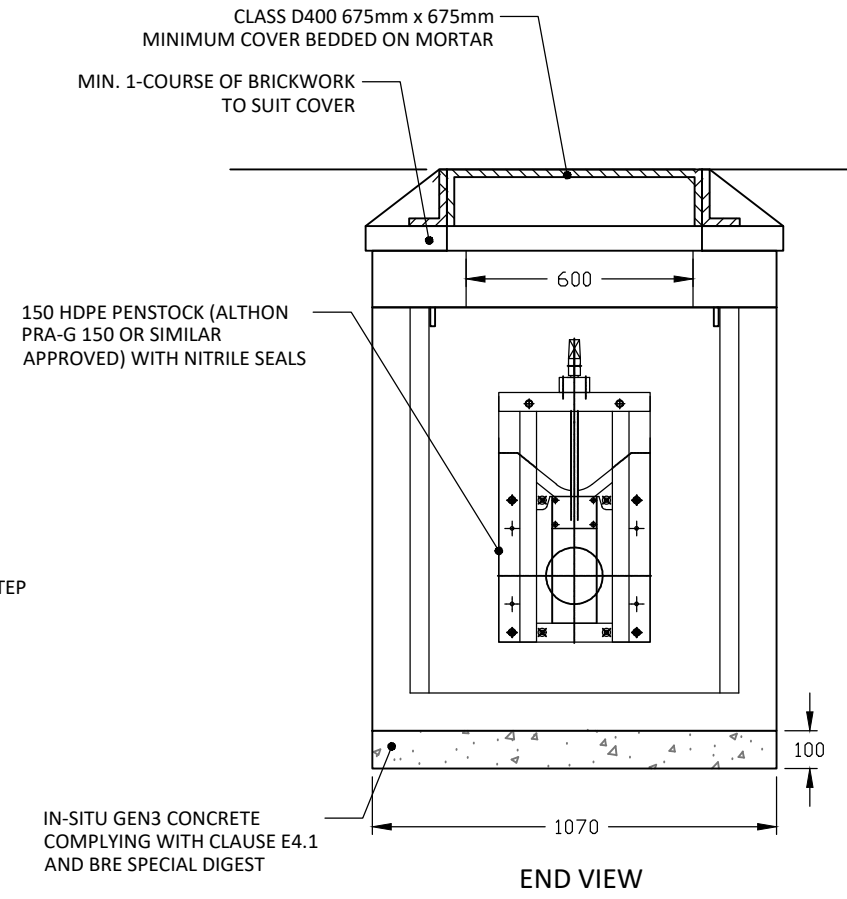

HEADWALL - PIPES LESS THAN 300mm DIAMETER
SCALE 1:20

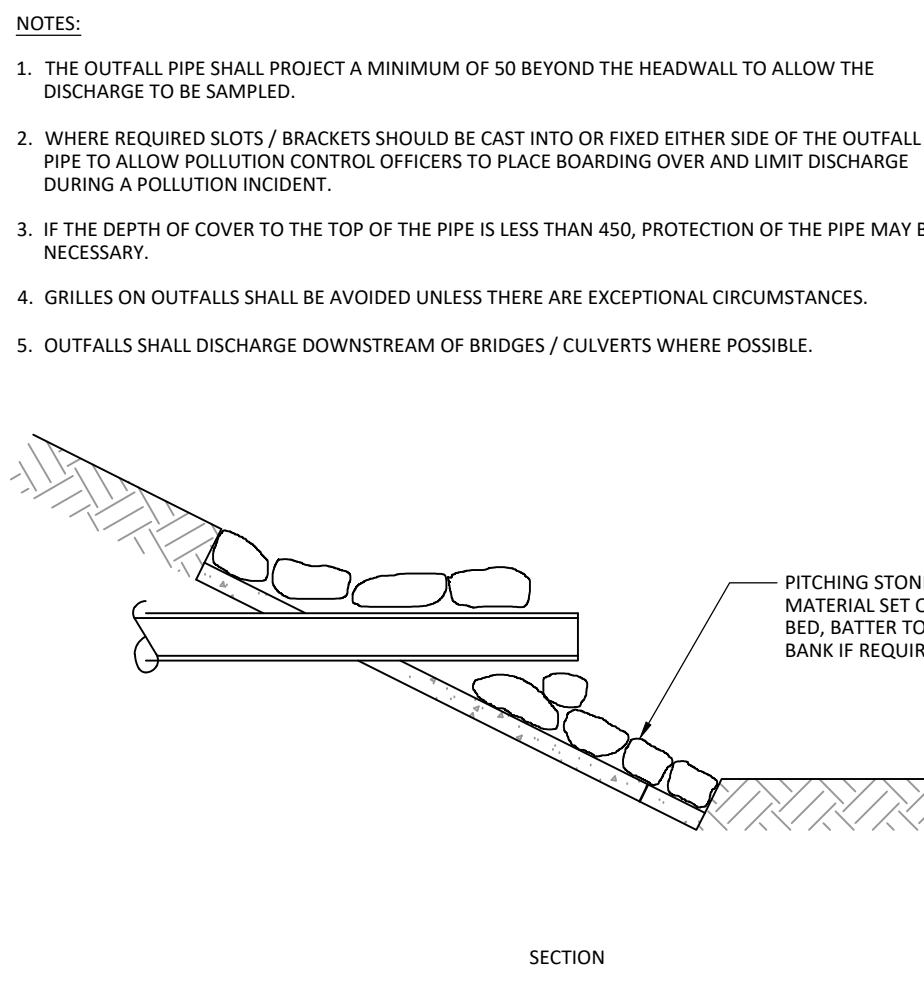

D	PENSTOCK ADDED	09/01/26	JJ	SW
C	UPDATED ORIFLO DETAIL	10/11/25	JJ	BF
B	SWALE DETAIL REMOVED	07/11/25	JJ	RP
A	FIRST ISSUE	01/08/25	JJ	RP

REV.	DESCRIPTION	Date	BY	CHK
------	-------------	------	----	-----

DESIGN BY:				
tumu				
CLIENT:				
AGM				
DRAWING STATUS:				
DISCHARGE OF PLANNING CONDITIONS				
SCALE @ A1:				
AS SHOWN				
PROJECT:				
CUCKFIELD GOLF CENTRE				
TITLE:				
STANDARD DRAINAGE DETAILS				
PROJECT No:	DRAWING No:	REV:		
19963	19963-TUM-DD-XXX-0280	D		