

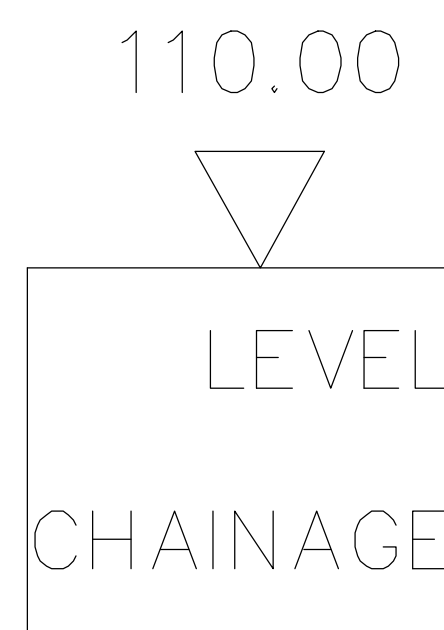


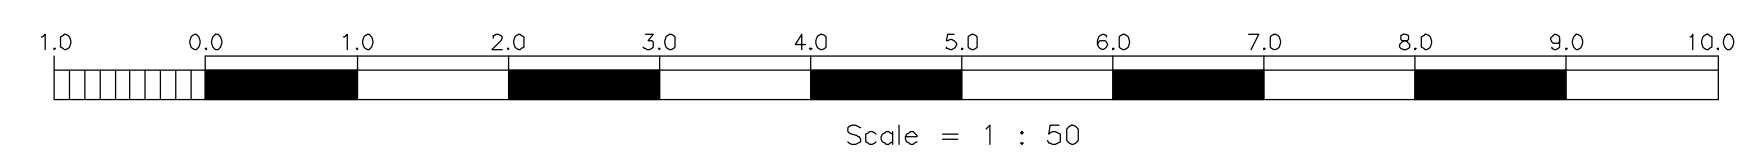

Section A-A

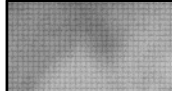

 FLA FURZE LANDSCAPE ARCHITECTS Ltd	Southampton Office: 17 Willow Drive Marchwood Southampton Hampshire SO40 4JY Tel: 02380 669 833 Horsham Office: 2 Wayside Cottages Brighton Road Monks Gate Horsham West Sussex RH13 6NE Tel: 01403 891 966			
	Web: www.furze.net E-mail: info@furze.net			
©Copyright FURZE LANDSCAPE ARCHITECTS LTD Chartered Landscape Architects 2022				
n/s status	revision	date	by	check
PLANNING		Proposed New Barn and Yard Area General Arrangement Cross Section A-A		
project client	Cuckfield GC Storage Area & Barn Cuckfield Golf Club		scale 1:50 @ A1	drawn by trf date 30/04/22 checked
planning consultant AGM architect			drawing ref AGM-CUC-B-007	rev A