


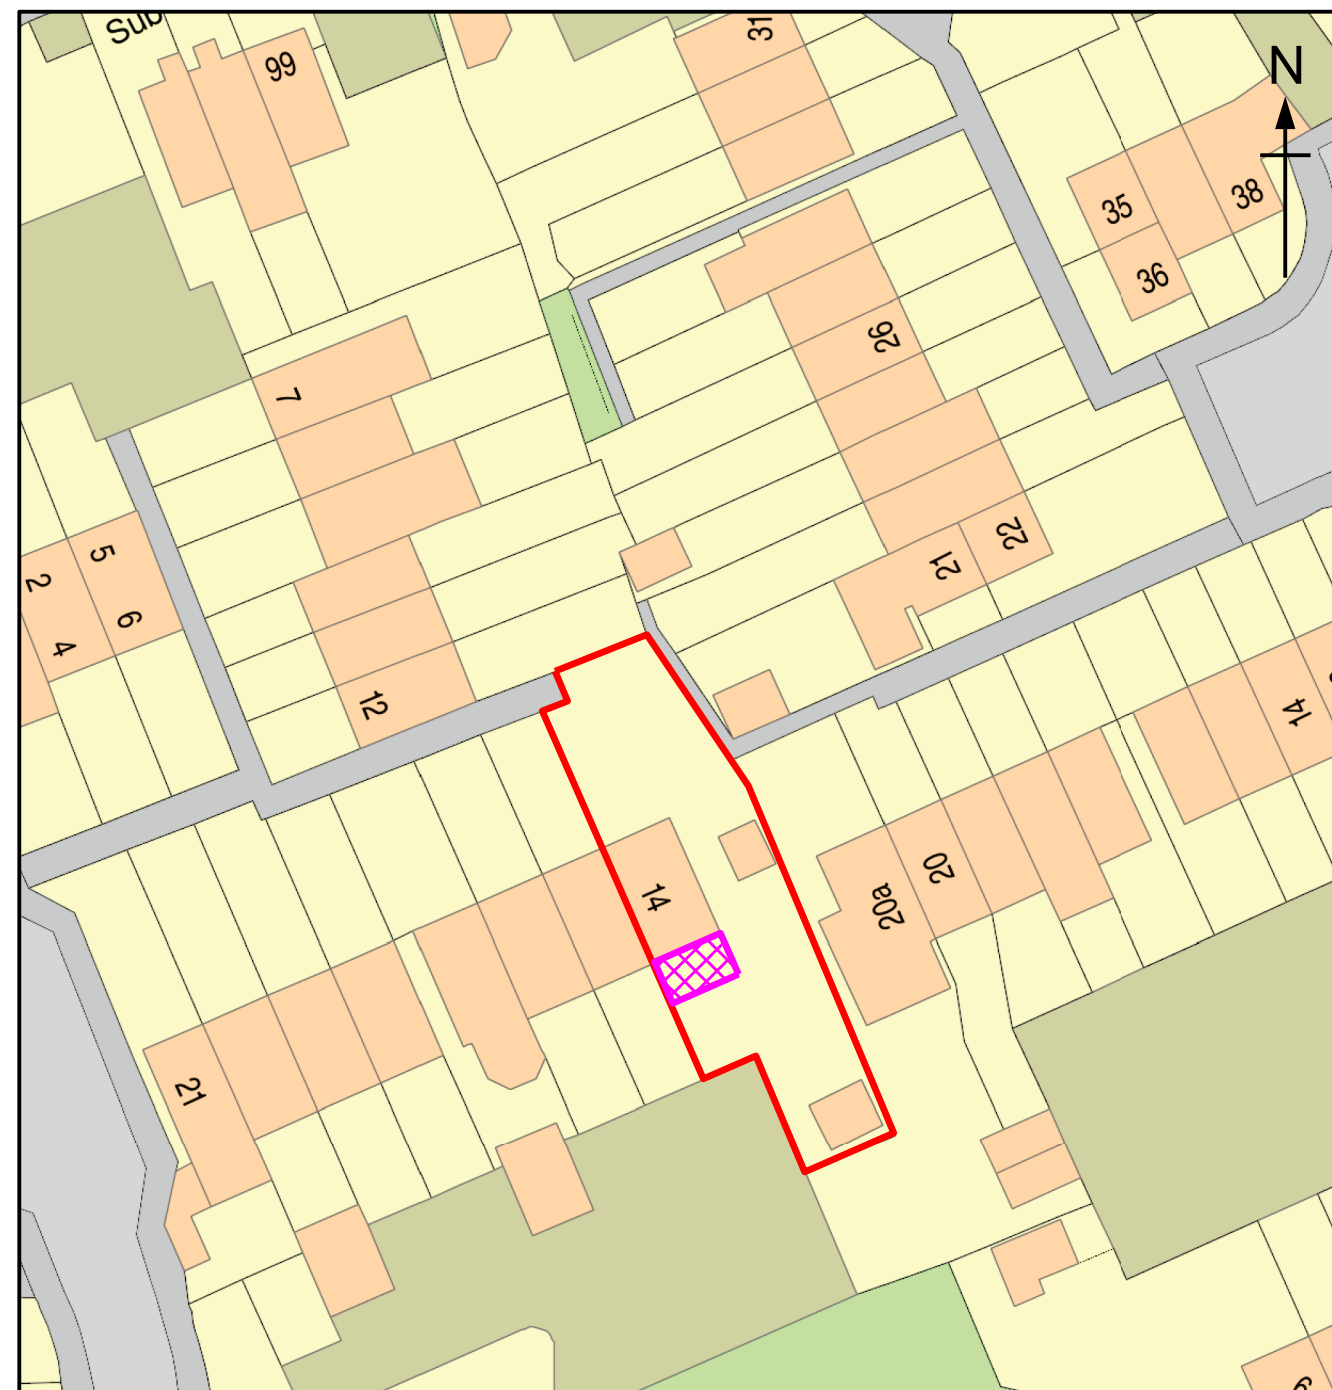

0 5 10 25 50

## Location Plan

SCALE 1:1250



0 2 4 10 20

## Block Plan

SCALE 1:500

|  |                                                                           |   |                                    |            |                  |
|--|---------------------------------------------------------------------------|---|------------------------------------|------------|------------------|
|  | Client<br>Mr & Mrs McLean                                                 | Title<br>Proposed Single Storey Rear Extension<br>to Repace Conservatory<br><br>Location & Block Plans | Drawn By                           | Size<br>A3 | Date<br>30/12/25 |
|  | Title<br>14 Sycamore Drive<br>East Grinstead,<br>West Sussex,<br>RH19 3UJ |   | Drawing Number<br>JBD/RH19/3UJ/050 |            | Rev<br>A         |