

Project
PROPOSED RESIDENTIAL DEVELOPMENT
'FIR TREES'
HAZELGROVE ROAD
HAYWARDS HEATH
WEST SUSSEX
RH16 3PQ



Architects & Planning Consultants

Clock Tower House, Lewes Road
Lindfield, West Sussex. RH16 2LH
Telephone 01444 - 484711

Client

Mr & Mrs G Austin

Drawing

SITE LOCATION PLAN

Drawing no.

2025.SPO1

date

Dec 25


revisions

scale

1:1250

drawn

GRM/ARM

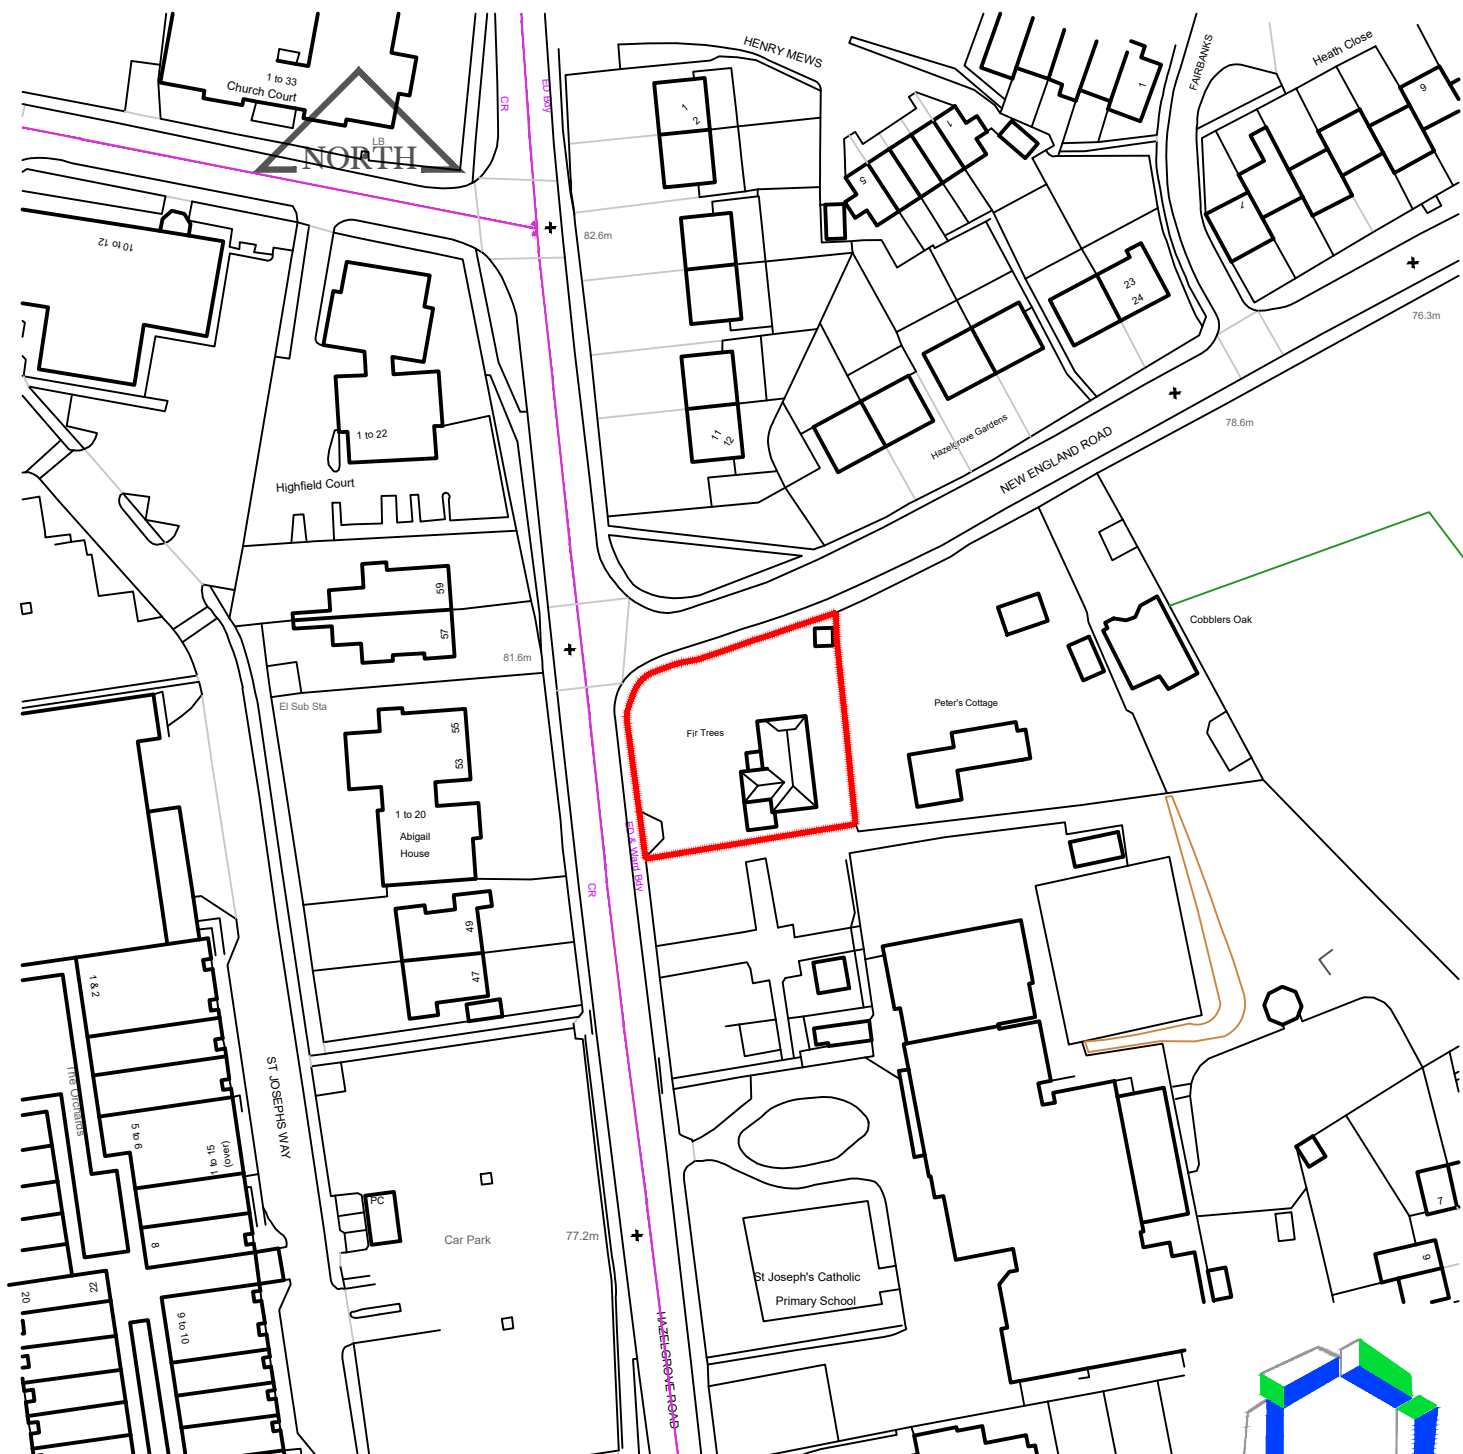

© THE CONTRACTOR SHOULD CHECK ALL DIMENSIONS ON SITE.
NO DIMENSIONS TO BE SCALED FROM DRAWINGS.
IT IS THE CONTRACTOR RESPONSIBILITY TO ENSURE COMPLIANCE WITH BUILDING REGULATIONS.

Ordnance Survey (c) Crown Copyright 2023. All rights reserved. Licence number 100022432

