


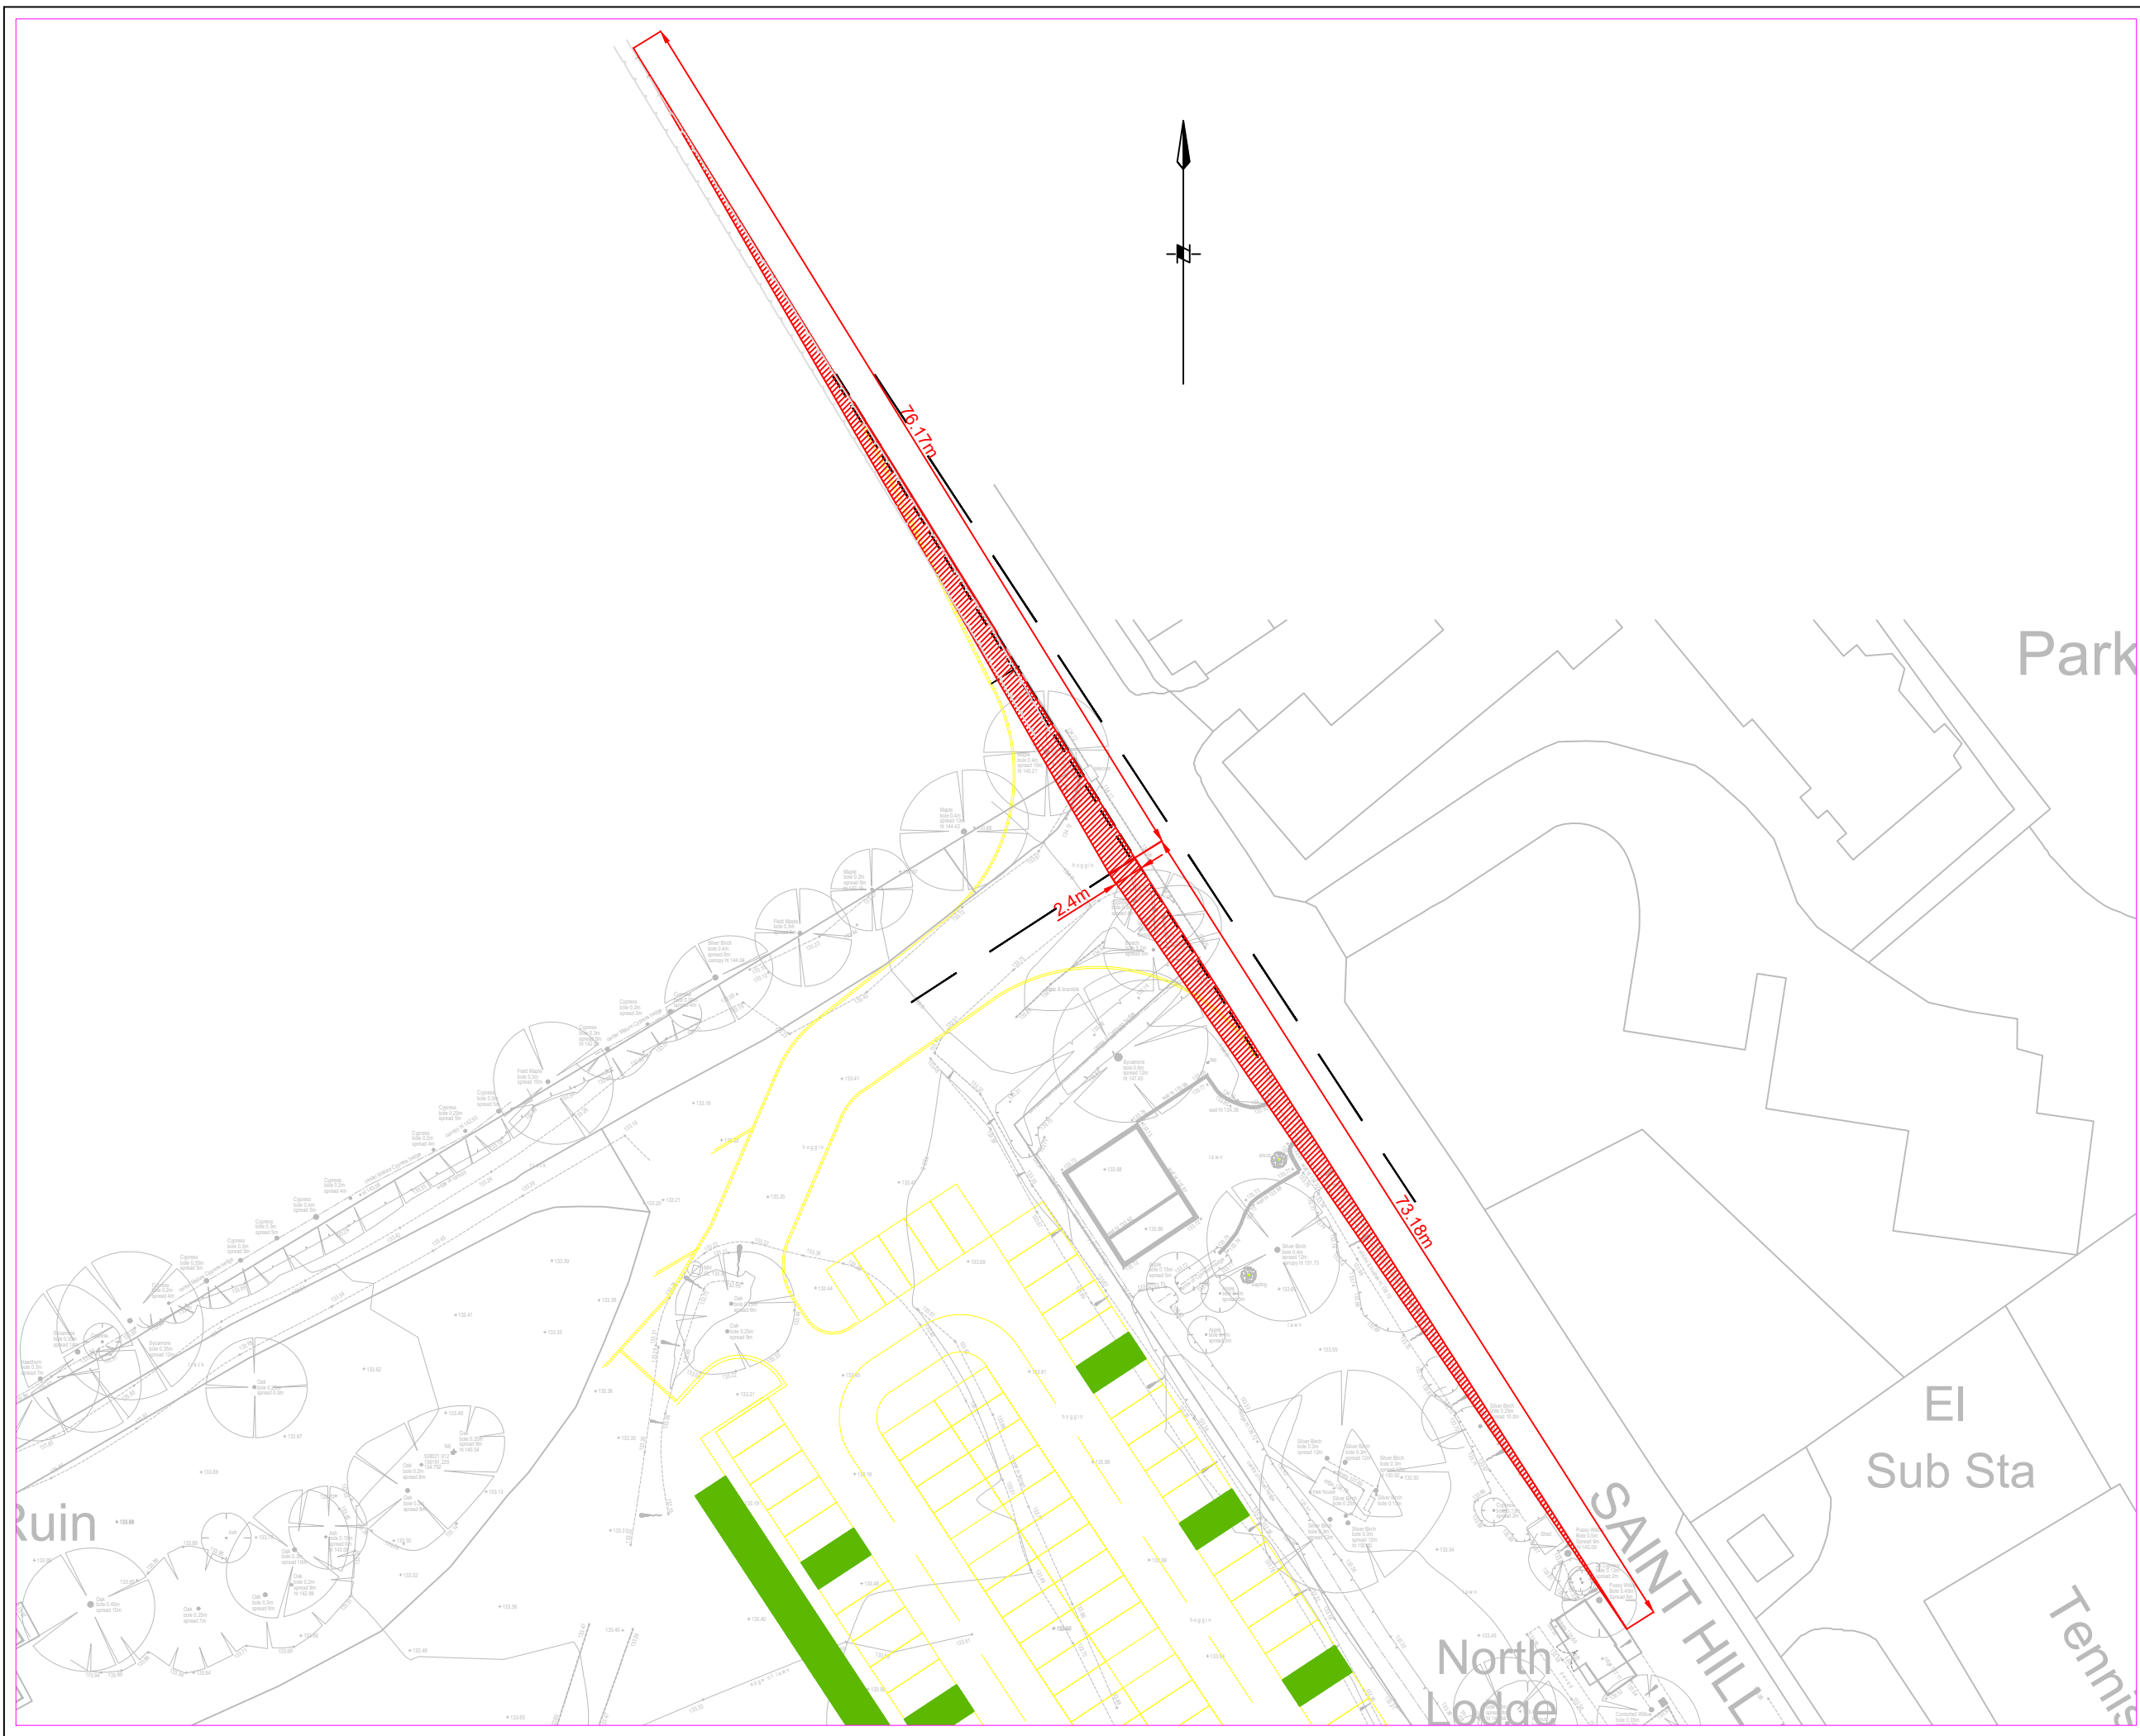

- Note
1. Trees to be removed at site access
 2. Hedging to be removed along extent of 25m taper.
 3. Hedging cut to height of 600mm to extent of northern visibility splay

Project Title Saint Hill Events			
Drawing Title Saint Hill Road Proposed Access Visibility Splay			
Originator RP	Approved	Date 05.09.2025	Scale 1:500 @ A3
Drawing No. PTC/CA/45417/04	Rev.	Sheet No.	