



NOT FOR CONSTRUCTION

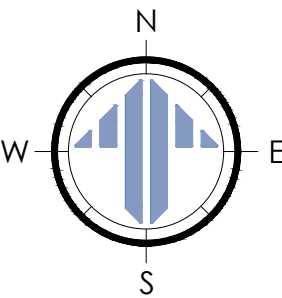


Ordnance Survey, (c) Crown Copyright 2026. All rights reserved. Licence number 100022432

SITE BLOCK PLAN - AS PROPOSED
SCALE @ 1:500 ON AN A1 SHEET

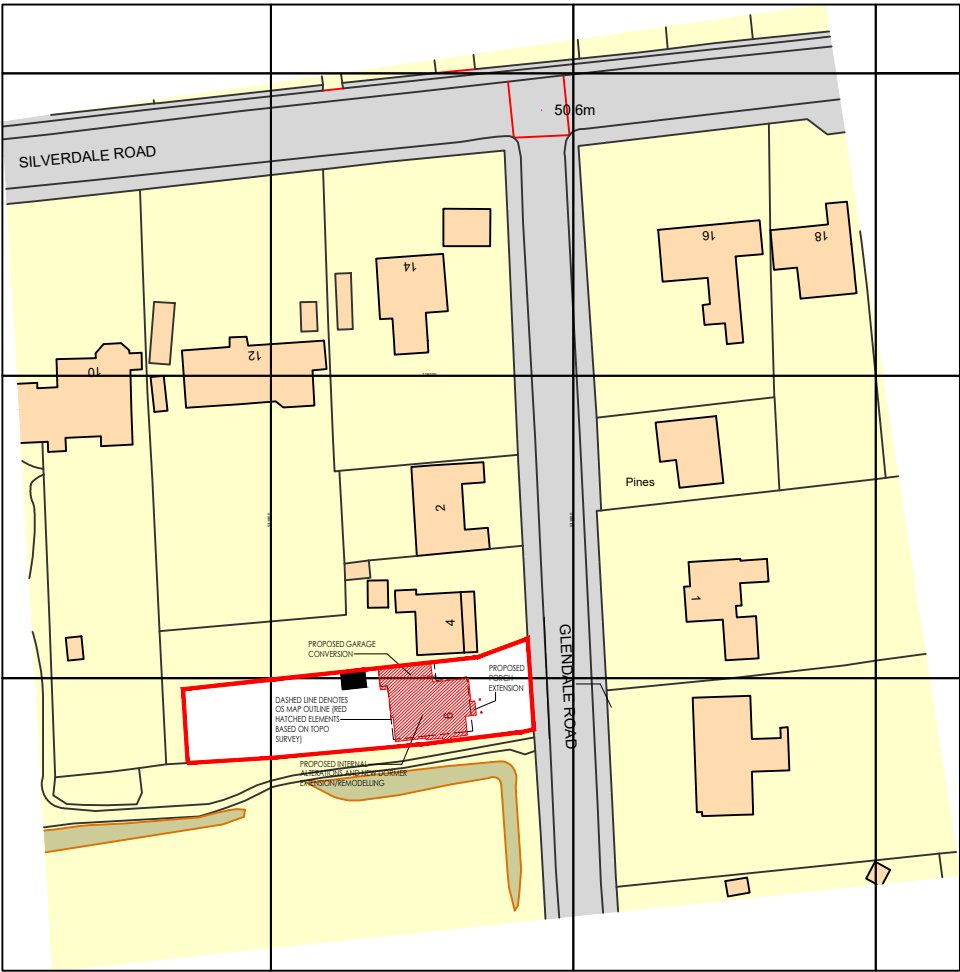


Ordnance Survey, (c) Crown Copyright 2026. All rights reserved. Licence number 100022432

SITE LOCATION PLAN - AS PROPOSED
SCALE @ 1:1250 ON AN A1 SHEET

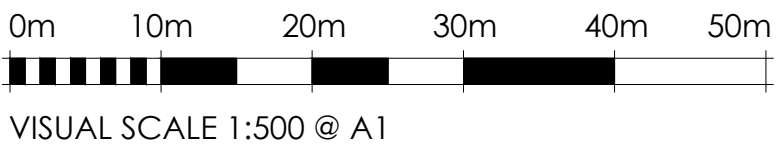

VISUAL SCALE 1:500 @ A1

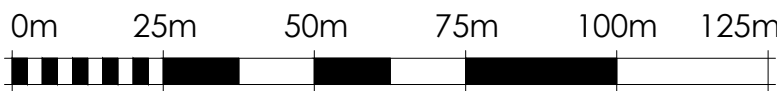

VISUAL SCALE 1:1250 @ A1

*	*	*	*	*
REV.	DATE.	BY.	AMENDMENT.	CHK.

PLANNING



2 Lucastes Mews, Paddockhall Road,
Haywards Heath,
West Sussex, RH16 1HE
(01444) 452604
hh@gouldbaxter.co.uk
www.gouldbaxter.co.uk

NOTES:
DO NOT SCALE OFF THIS DRAWING UNLESS FOR PLANNING PURPOSES.
CHECK ALL DIMENSIONS ON SITE BEFORE ANY WORK IS COMMENCED.
ALL GOODS MATERIALS AND WORKMANSHIP MUST CONFORM WITH
CURRENT BUILDING REGULATIONS, BRITISH STANDARDS AND CODES OF
PRACTICE.

COPYRIGHT OF THIS DRAWING IS RETAINED BY GOULD PROPERTY
CONSULTANTS LLP T/A GOULD BAXTER AND IT MUST NOT BE REPRODUCED
WITHOUT WRITTEN CONSENT.

CLIENT:
Mrs. A. Prestwich

PROJECT:
6 Glendale Road
Burgess Hill
West Sussex
RH15 0EJ

DRAWING:
Site Block and Location Plans
As Proposed

DATE: 09.06.2026	SCALE AT A1: Varies	DRAWN BY: RH CHECKED BY: *
---------------------	------------------------	-------------------------------

JOB NO. GH1068	DRAWING NO. PL.006	REV. *
-------------------	-----------------------	-----------