


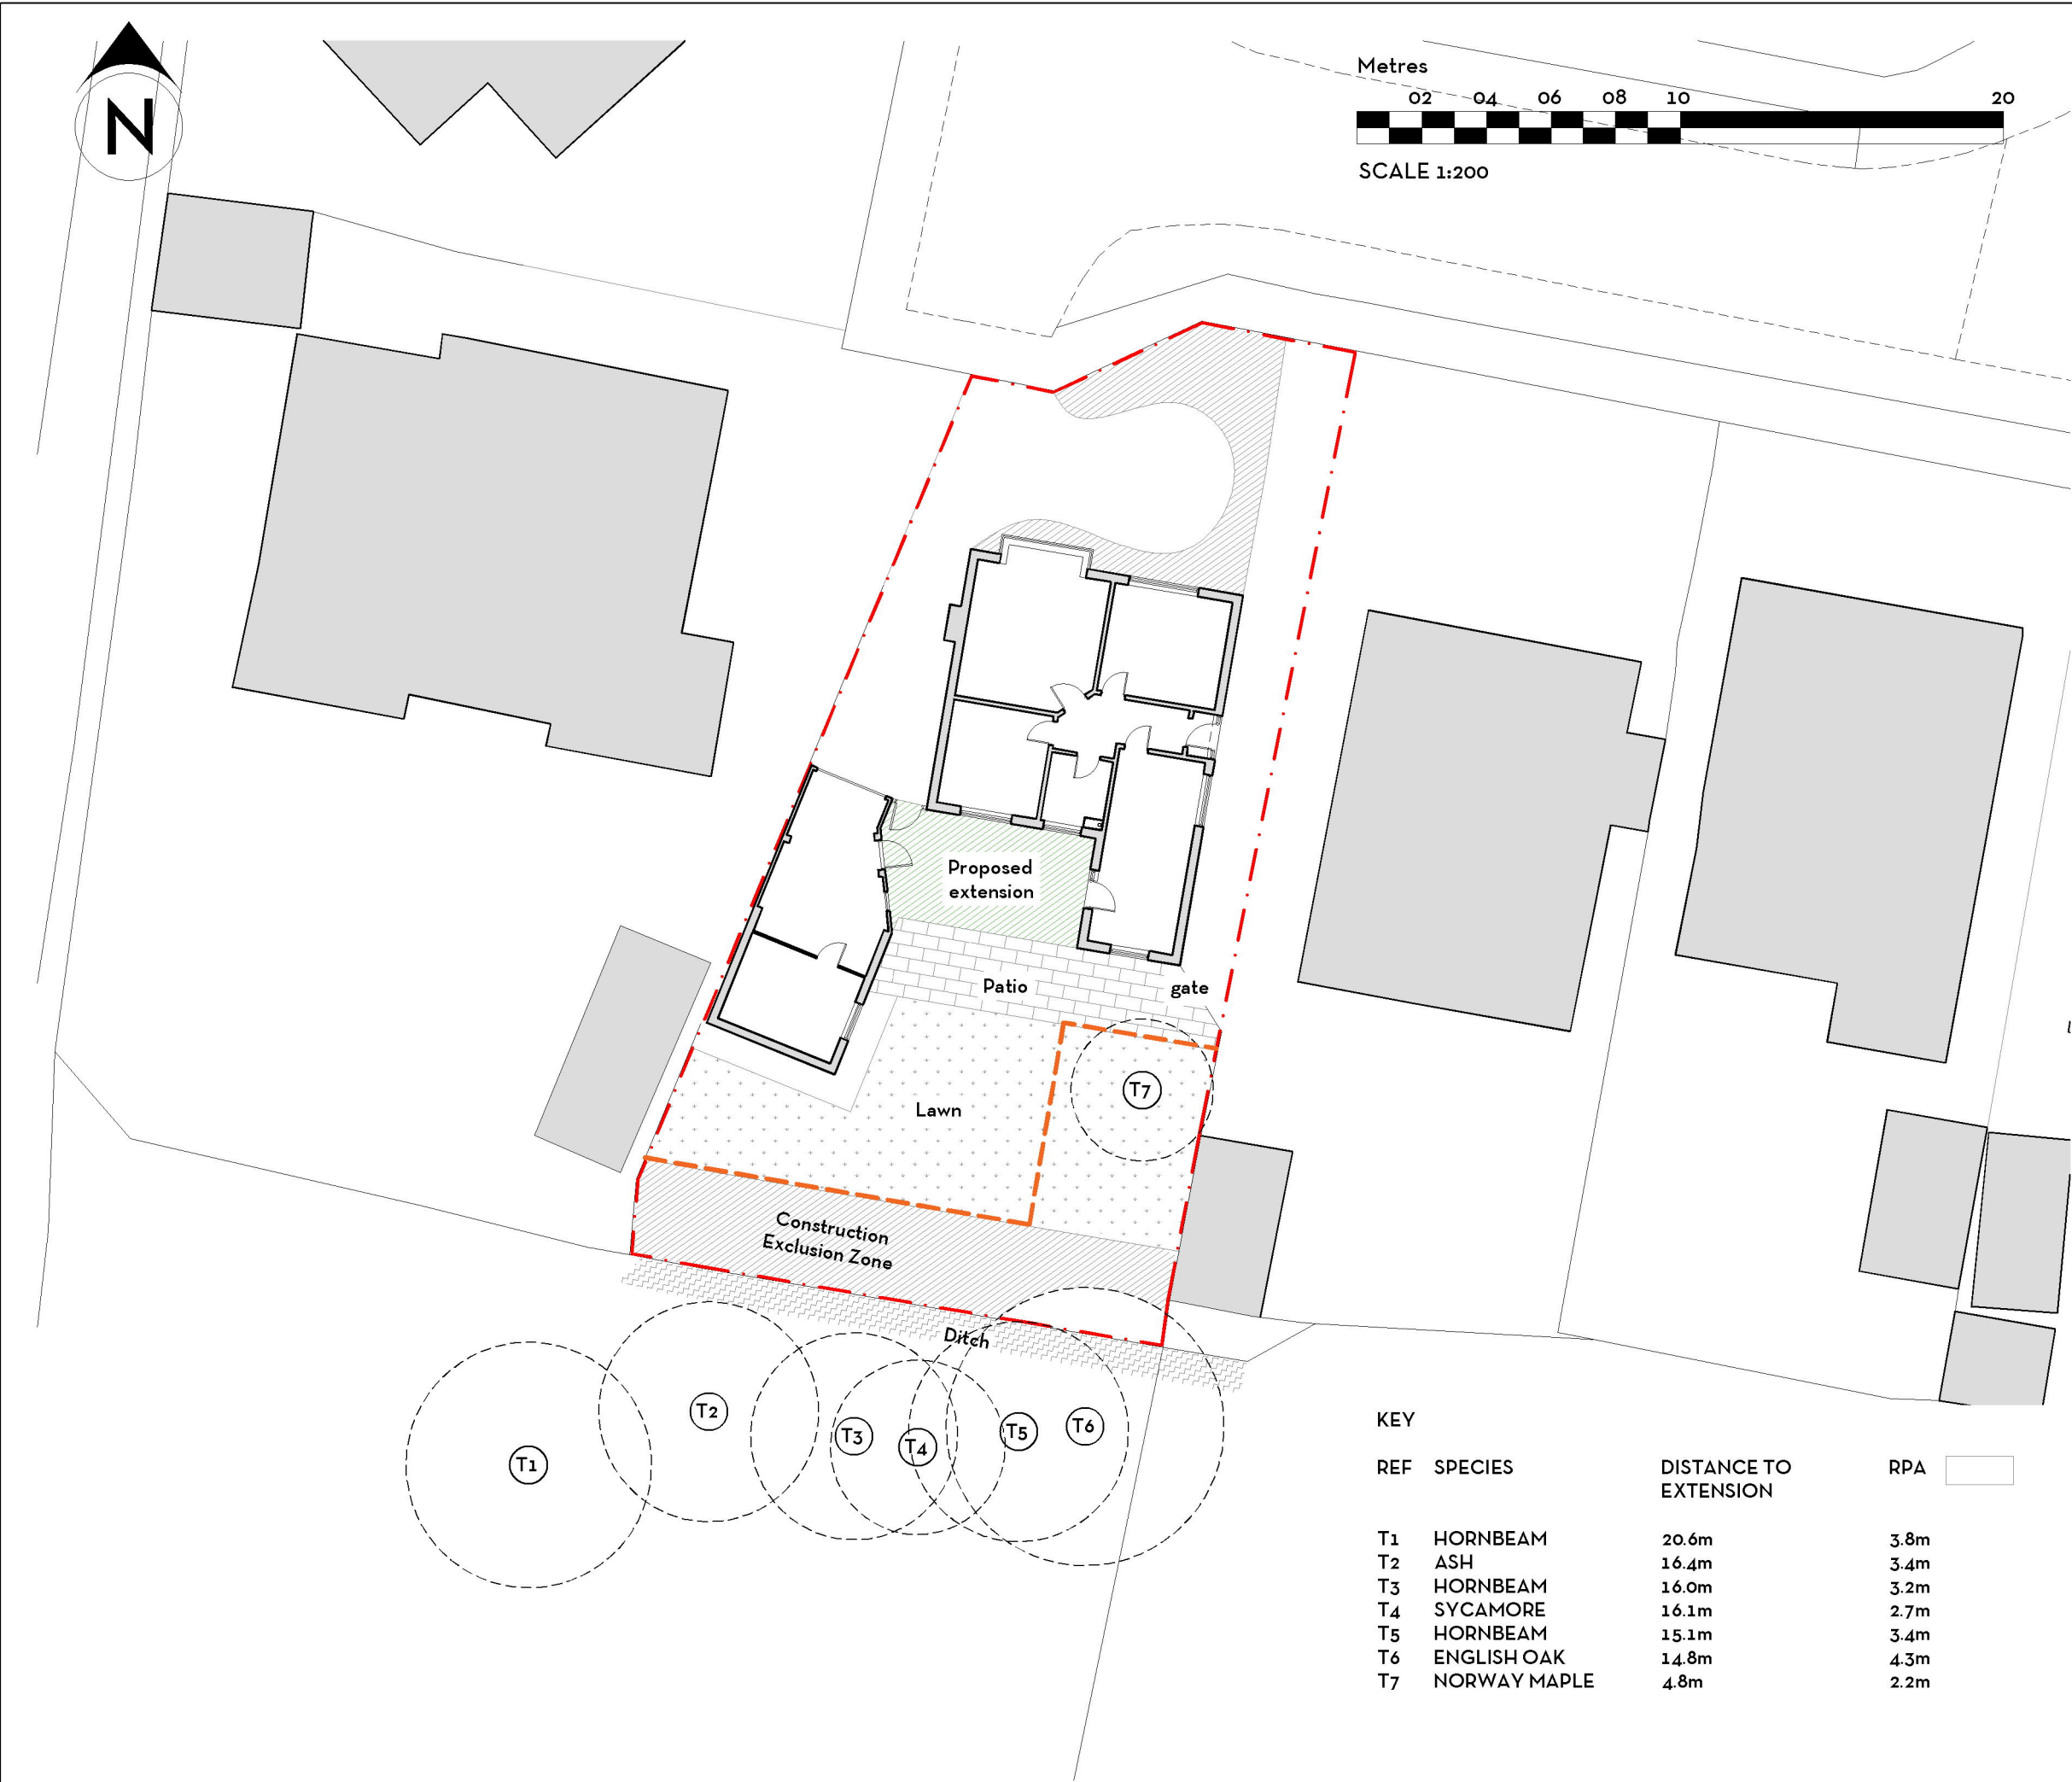

revisions

ref	date	drawn
-	x	x

DESIGN INTENT ONLY
NOTES FOR CONSTRUCTION:

1. Dimensions shall be checked and verified prior to work being commenced on site.
2. This drawing is issued for the sole and exclusive use of the named recipient. Distribution to any third party is on the strict understanding that no liability is accepted by KM Architecture for any discrepancies, errors or omissions that may be present and no guarantee is offered as to the accuracy of the information shown.

PLANNING
DRAWING

KM ARCHITECTURE
CHARTERED ARCHITECT

MARINE HOUSE
151 WESTERN ROAD
HAYWARDS HEATH
RH16 3LH

07862 093 254
kelly@kmarchitecture.co.uk
www.kmarchitecture.co.uk

job
10 CLAYTON DRIVE
BURGESS HILL
WEST SUSSEX
RH15 9HH

TREE CONSTRAINTS AND
PROTECTION PLAN

scale	1:200 @ A3
date	15/06/2026
drawn	KMM
drawing number	2108_00_16
revision	-