


Metres

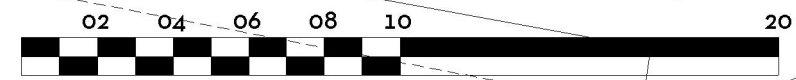

SCALE 1:200

revisions

ref	date	drawn
-	x	x

DESIGN INTENT ONLY NOTES FOR CONSTRUCTION:

1. Dimensions shall be checked and verified prior to work being commenced on site.
2. This drawing is issued for the sole and exclusive use of the named recipient. Distribution to any third party is on the strict understanding that no liability is accepted by KM Architecture for any discrepancies, errors or omissions that may be present and no guarantee is offered as to the accuracy of the information shown.

PLANNING DRAWING

KM ARCHITECTURE CHARTERED ARCHITECT

MARINE HOUSE
151 WESTERN ROAD
HAYWARDS HEATH
RH16 3LH

07862 093 254
kelly@kmarchitecture.co.uk
www.kmarchitecture.co.uk

job
**10 CLAYTON DRIVE
BURGESS HILL
WEST SUSSEX
RH15 9HH**


title
TREE SURVEY

scale
1:200 @ A3

date
15/06/2026

drawn
KMM

drawing number	2108_00_15	revision	-
----------------	------------	----------	---

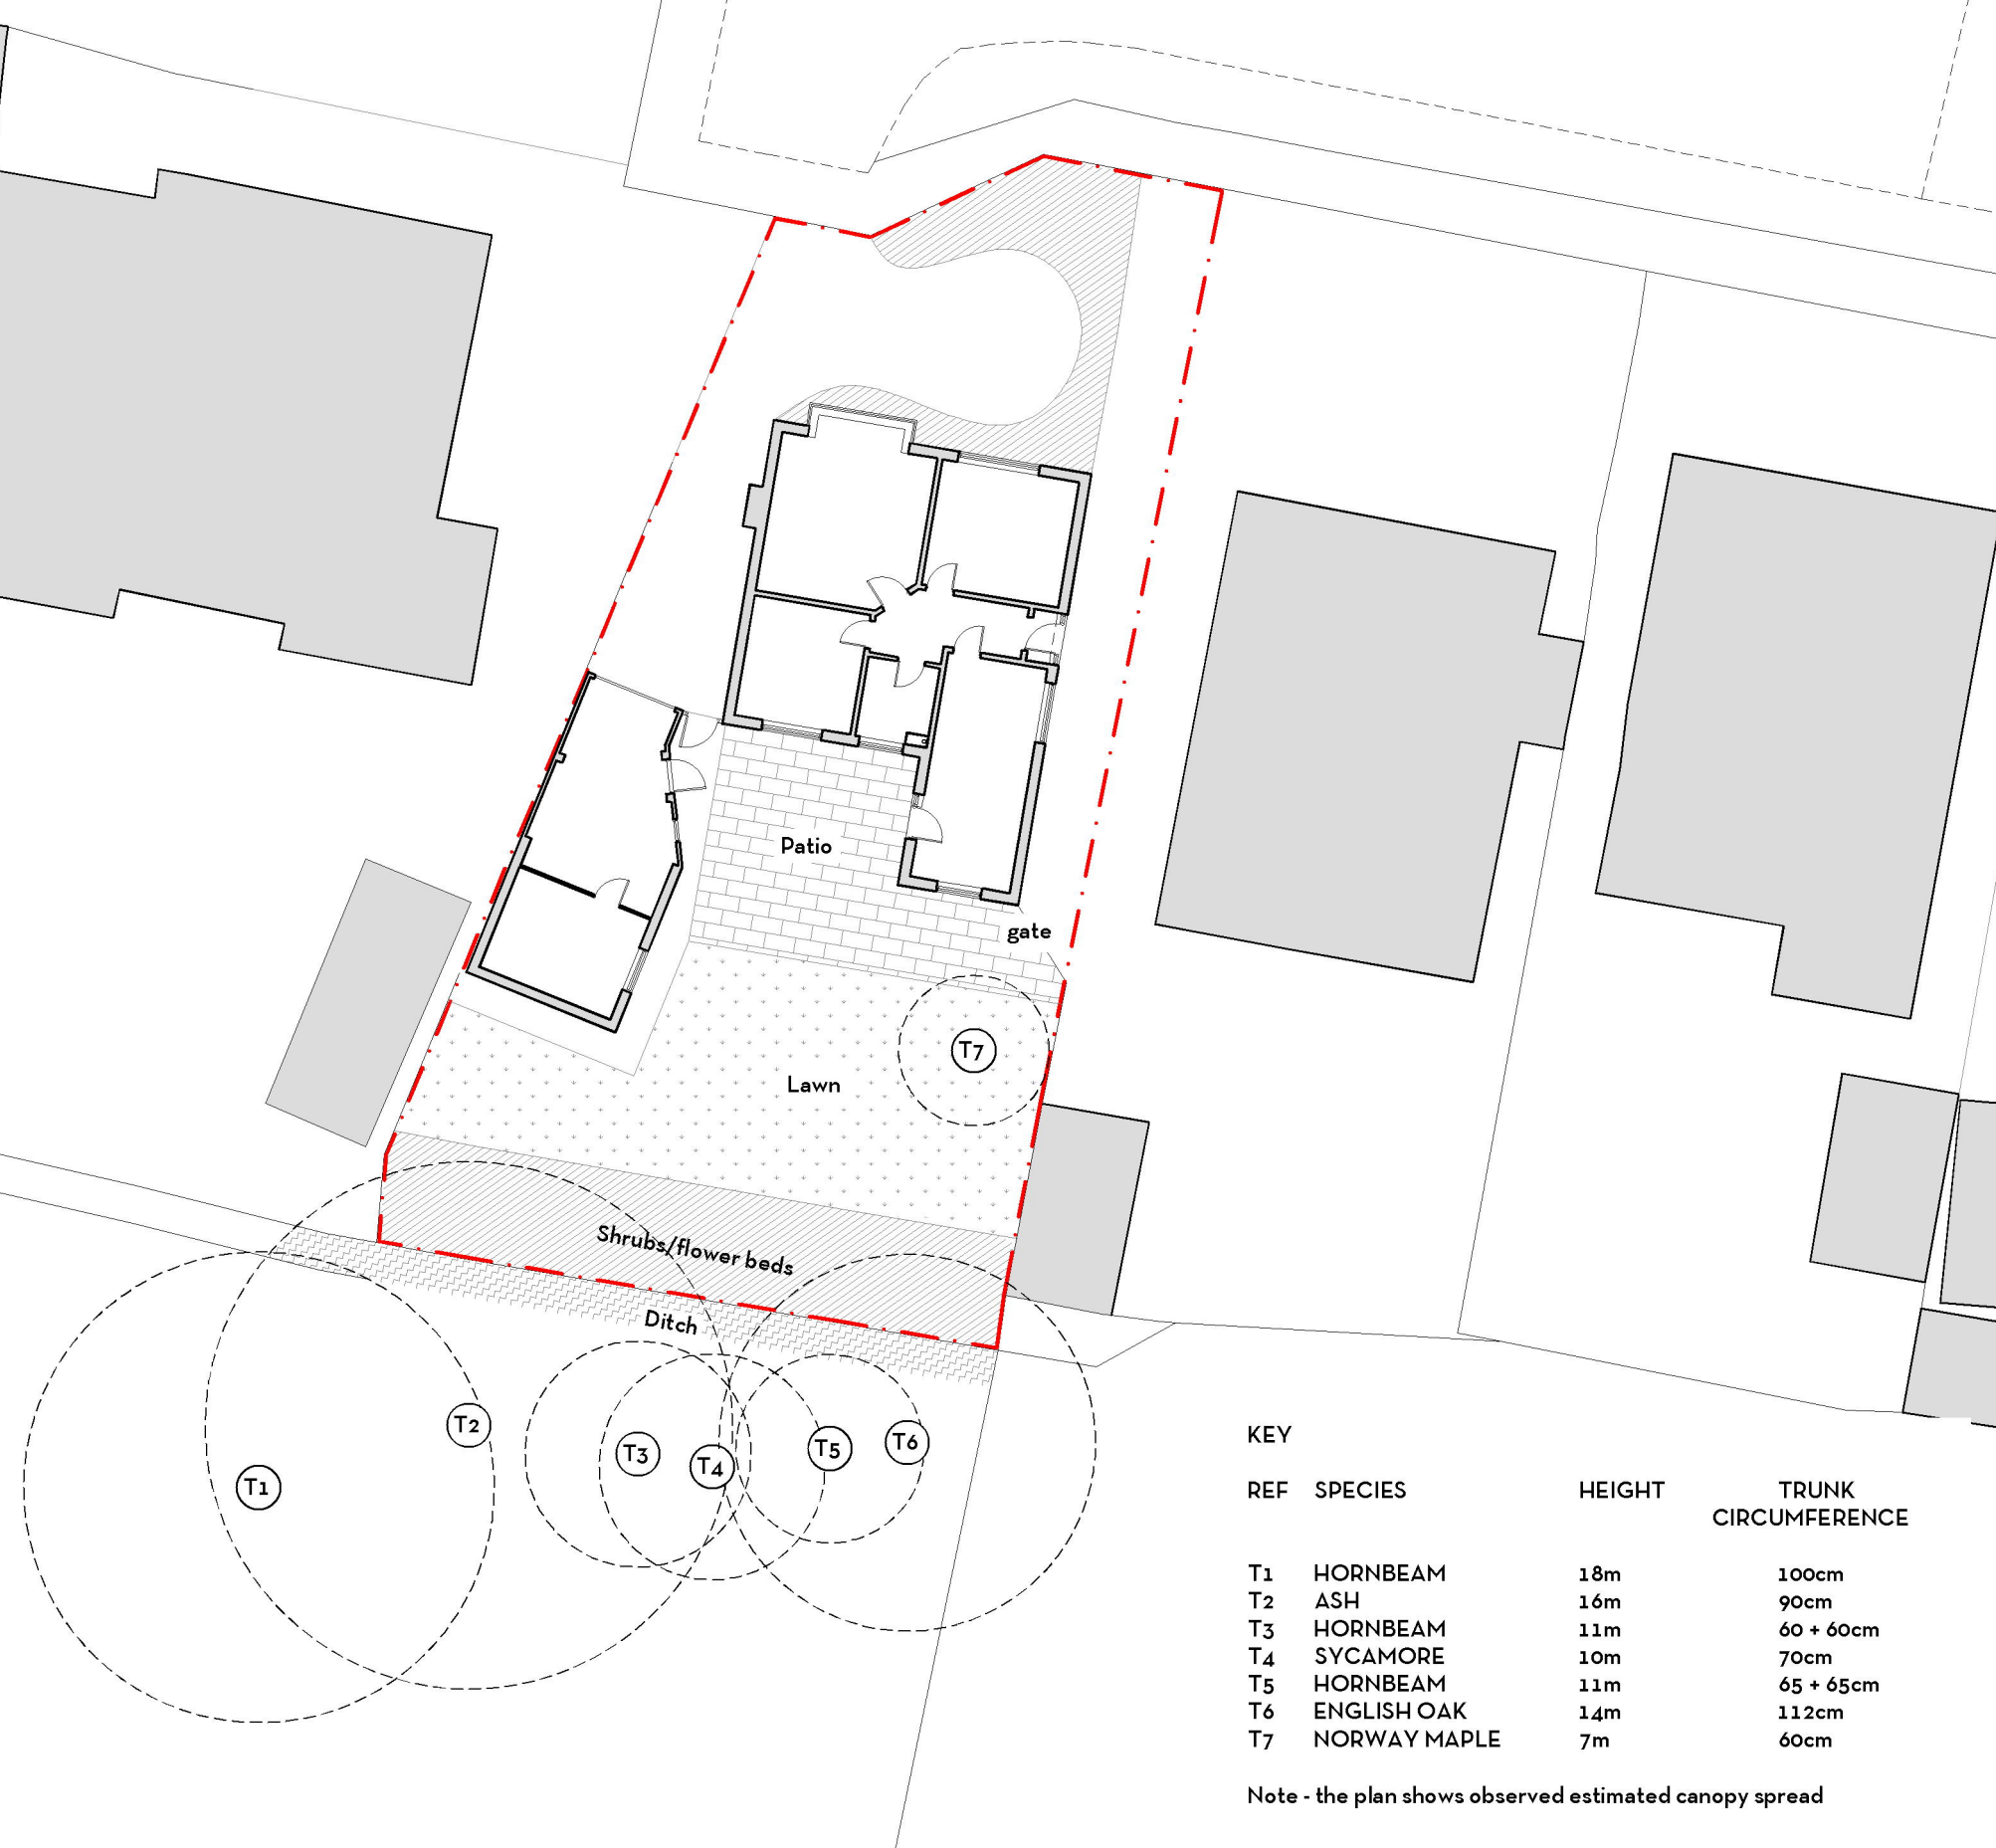

KEY

REF	SPECIES	HEIGHT	TRUNK CIRCUMFERENCE
T1	HORNBEAM	18m	100cm
T2	ASH	16m	90cm
T3	HORNBEAM	11m	60 + 60cm
T4	SYCAMORE	10m	70cm
T5	HORNBEAM	11m	65 + 65cm
T6	ENGLISH OAK	14m	112cm
T7	NORWAY MAPLE	7m	60cm

Note - the plan shows observed estimated canopy spread