



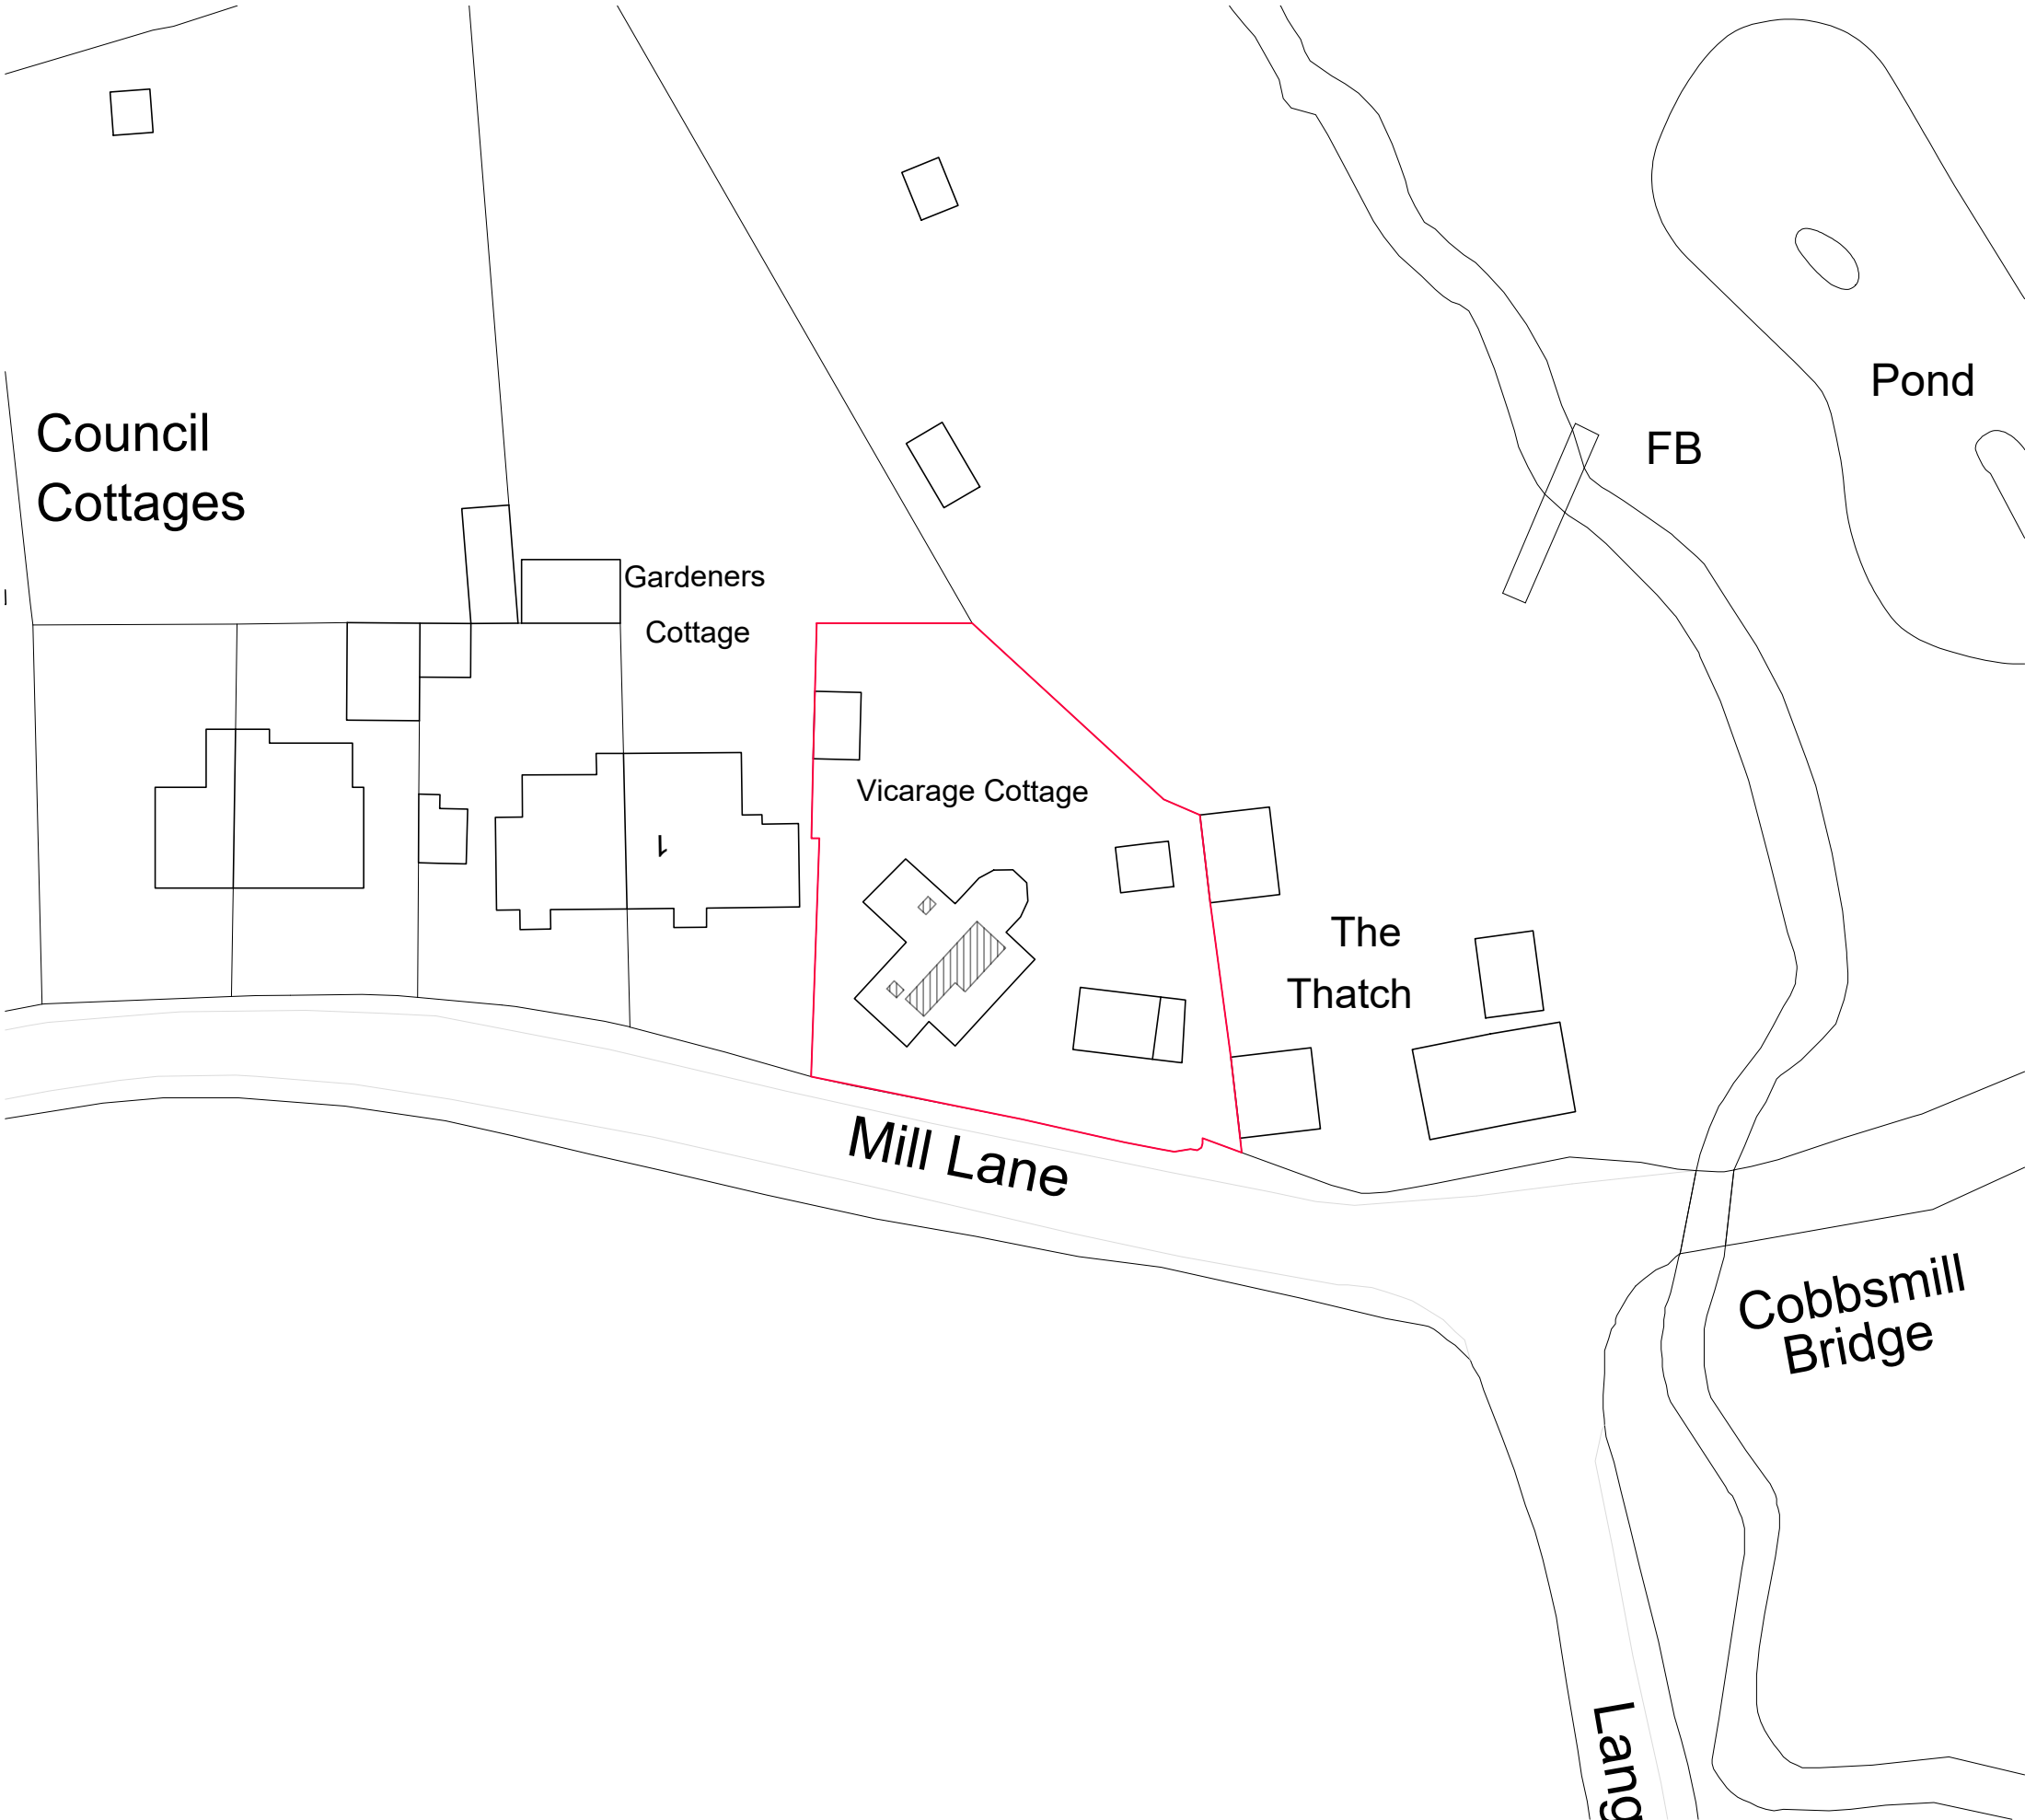

Location Plan 1:1250



Block Plan 1:500

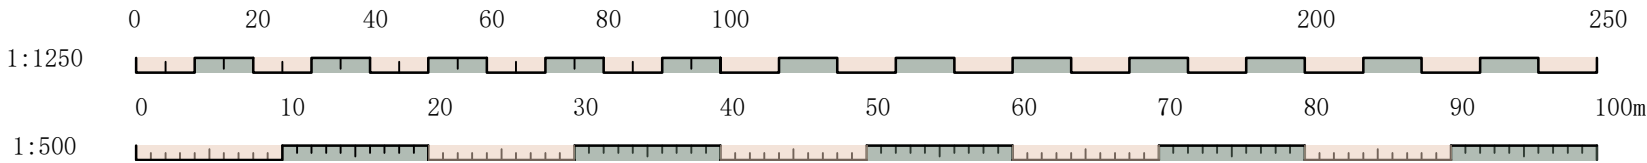

Stage

Location Plans

Client

Mr & Mrs Aloy

Site address
The Vicarage Cottage
Sayers Common
Hassocks
BN6 9HN

Drawing title

Location & Block Plans

Scale:	Paper size:	Drawn:	Checked:
In drawing	A2	B Garrish	Director
Project No:	Drawing No:	Revision:	Date:
120	LP. 01		15/04/2026