

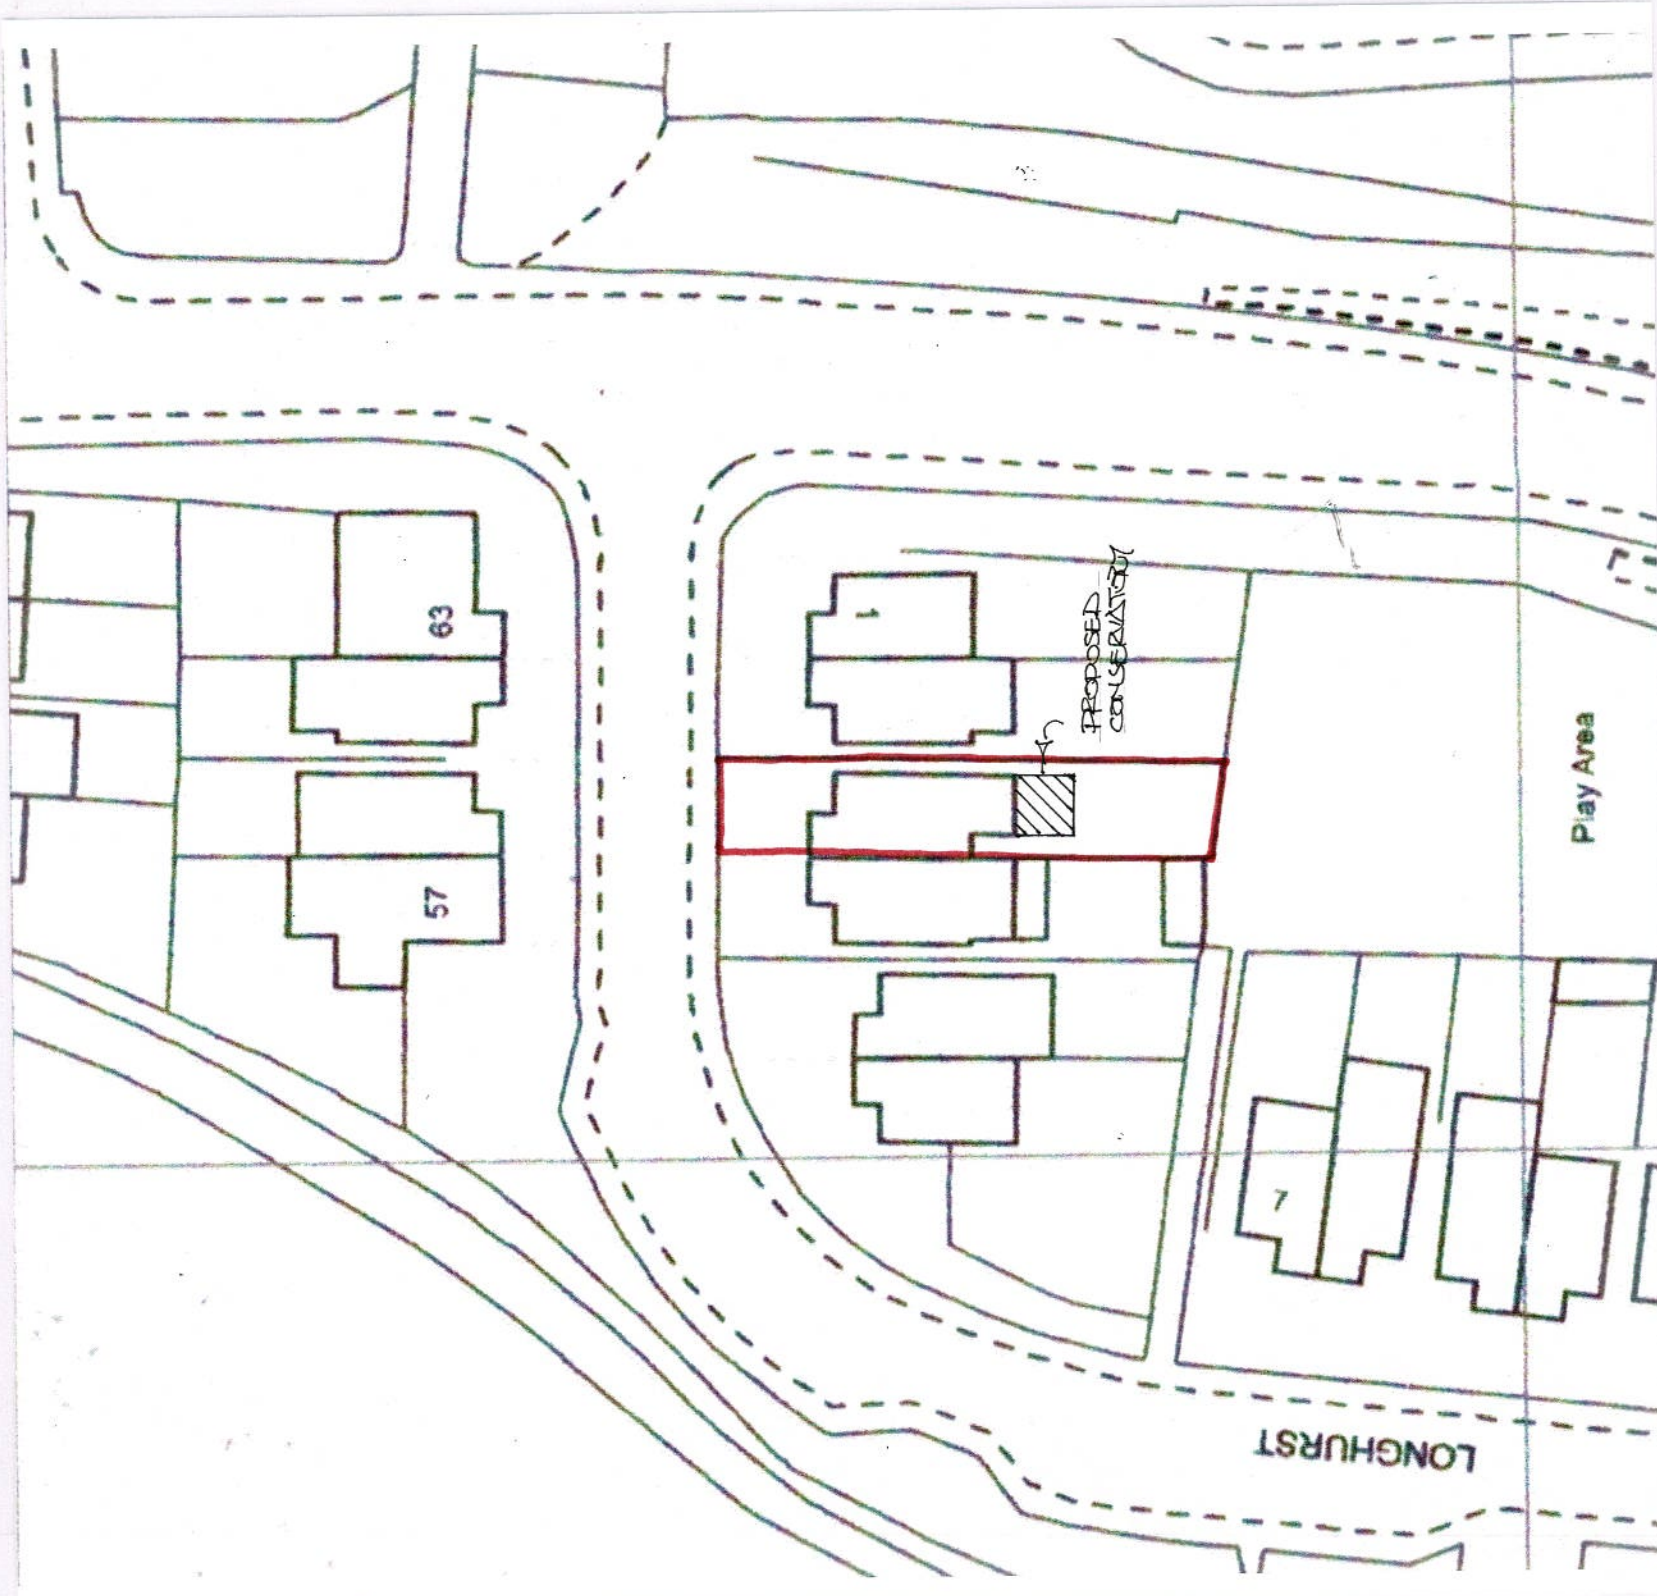


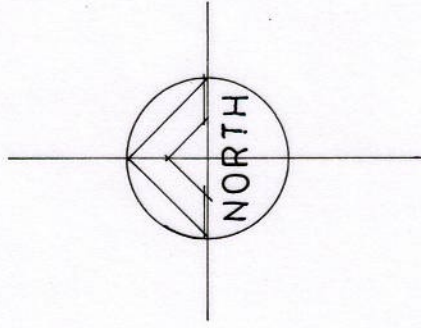

BLOCK PLAN

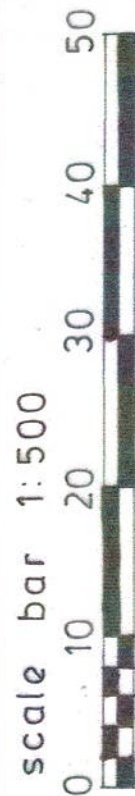

**Belmont Designs Practice
Limited**

37 Ashenground Road
Haywards Heath
West Sussex
RH16 4PS
email:james@belmontdesigns.co.uk

Architectural Practice

Client
Mr & Mrs D St.Clair
Site
3 Longhurst
Burgess Hill
RH15 0TG
Project

Date April 2026
Scale 1:500
Drawn JTM
Drawing No

B.029.26.01

copyright and all
dimensions to be
checked prior to
commencement

Proposed conservatory
to the rear of the
property
Block Plan