




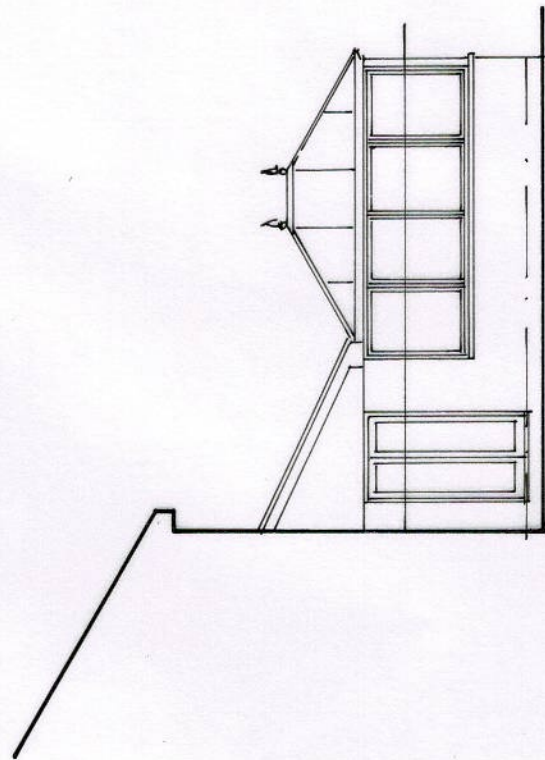

WEST

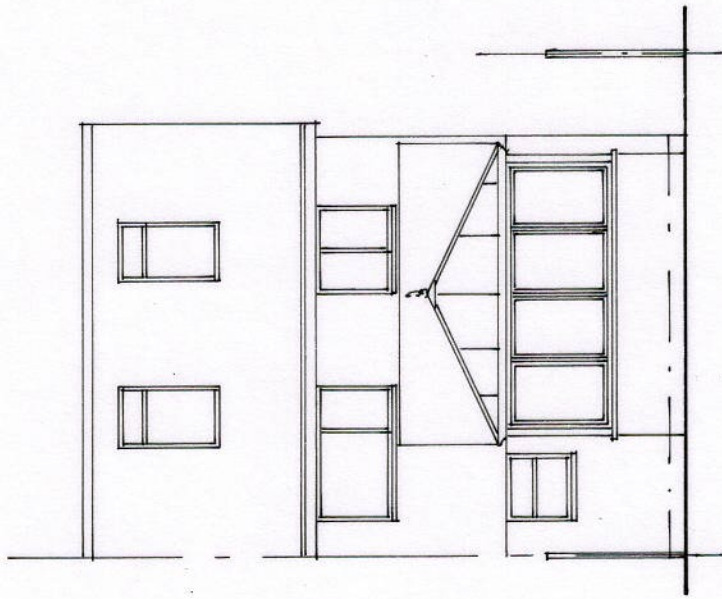

SOUTH

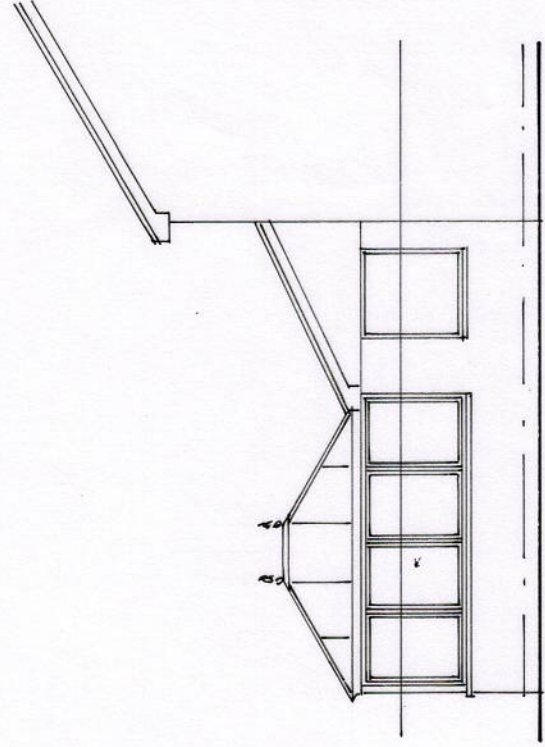

EAST

**Belmont Designs Practice
Limited**

37 Ashenground Road
Haywards Heath
West Sussex
RH16 4PS
email:james@belmont-designs.co.uk

Architectural Practice

Client Mr & Mrs D St.Clair
Site 3 Longhurst
Burgess Hill
RH15 0TG
Project Proposed conservatory
to the rear of the
property
Proposed Elevations

Date April 2026
Scale 1:100
Drawn JTM
Drawing No

B.015.26.07

copyright and all
dimensions to be
checked prior to
commencement

scale bar 1:100

